BRAINTREE

(1 Sheet.)

Plan and Profile
showing Alteration of Railroad Crossing and Approaches
at

GROVE STREET, BRAINTREE

as made by the Norfolk County Commissioners
by Decision dated November 26, 1946.
Horizontal Scale: 1 inch = 40 feet. Vertical Scale: 1 inch = 8 feet.

Wallace S. Carson, County Engineer.
Frederick A. Leavitt, CHAIRMAN.

N.

Old Colony Railroad Corporation
(New York, New Haven & Hartford Railroad Company Lessee)

Boston Edison Company

Theron L. Tirrell

Axel B. Froberg et ux.
Land Court Cert. No. 30562
Book 153 Page 162

GROVE ST.

(STATE HIGHWAY LAYOUT OF SEPT. 23, 1941.)

COLUMBIAN ST.

WEST ST.

ABANDONED

PARCEL 1
4650± S.F.

(COUNTY LAYOUT OF JULY 19, 1927.)

Chase Realty Co. Inc.

Theron L. Tirrell

Messed Corey

BRAINTREE
WEYMOUTH

Set Oct. 21, 1948

Reset Oct. 22, 1948

Reset Oct. 21, 1948

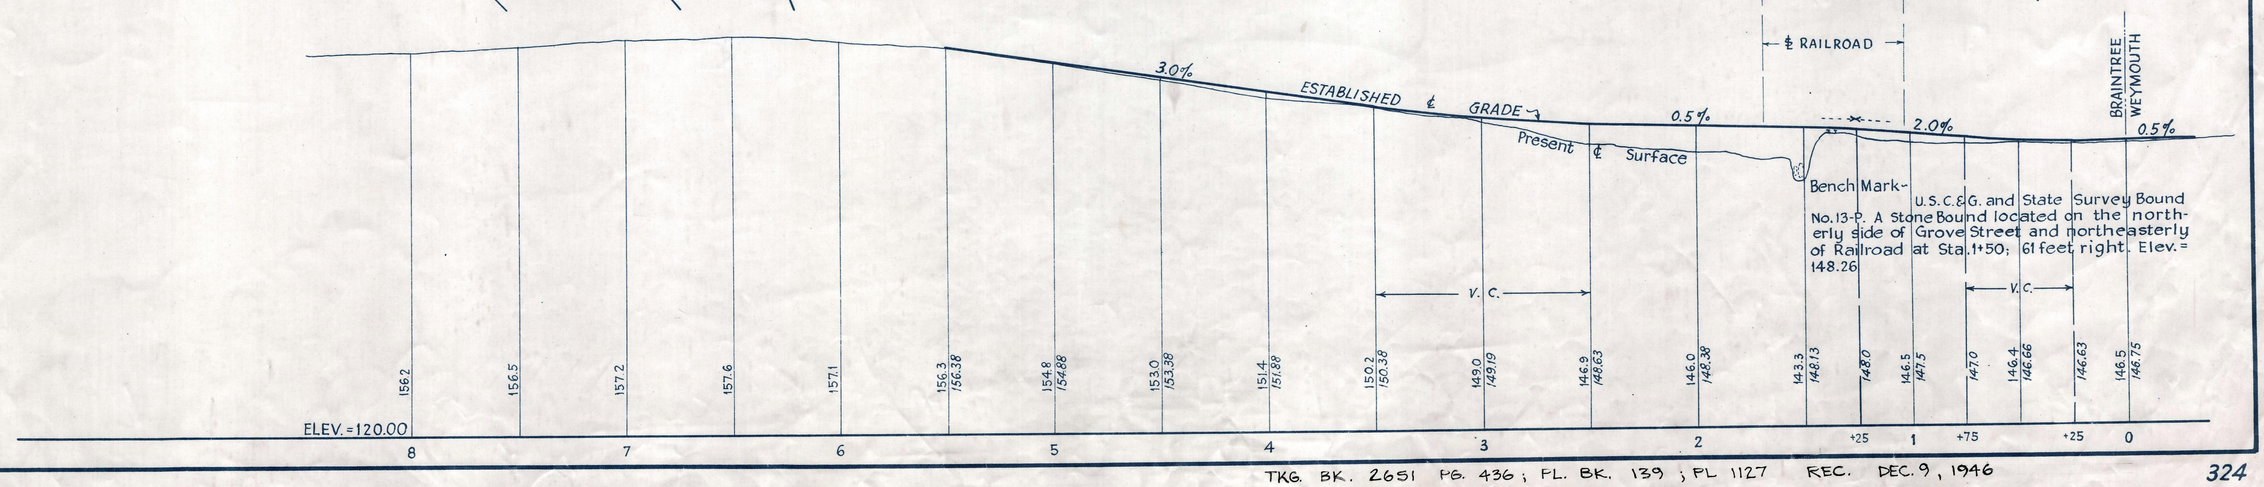

Bench Mark- U.S.C.&G. and State Survey Bound No. 13-P. A Stone Bound located on the northerly side of Grove Street and northeasterly of Railroad at Sta. 1+50; 61 feet right. Elev. = 148.26

TKG. BK. 2651 PG. 436; FL. BK. 139; FL 1127 REC. DEC. 9, 1946

EASE.