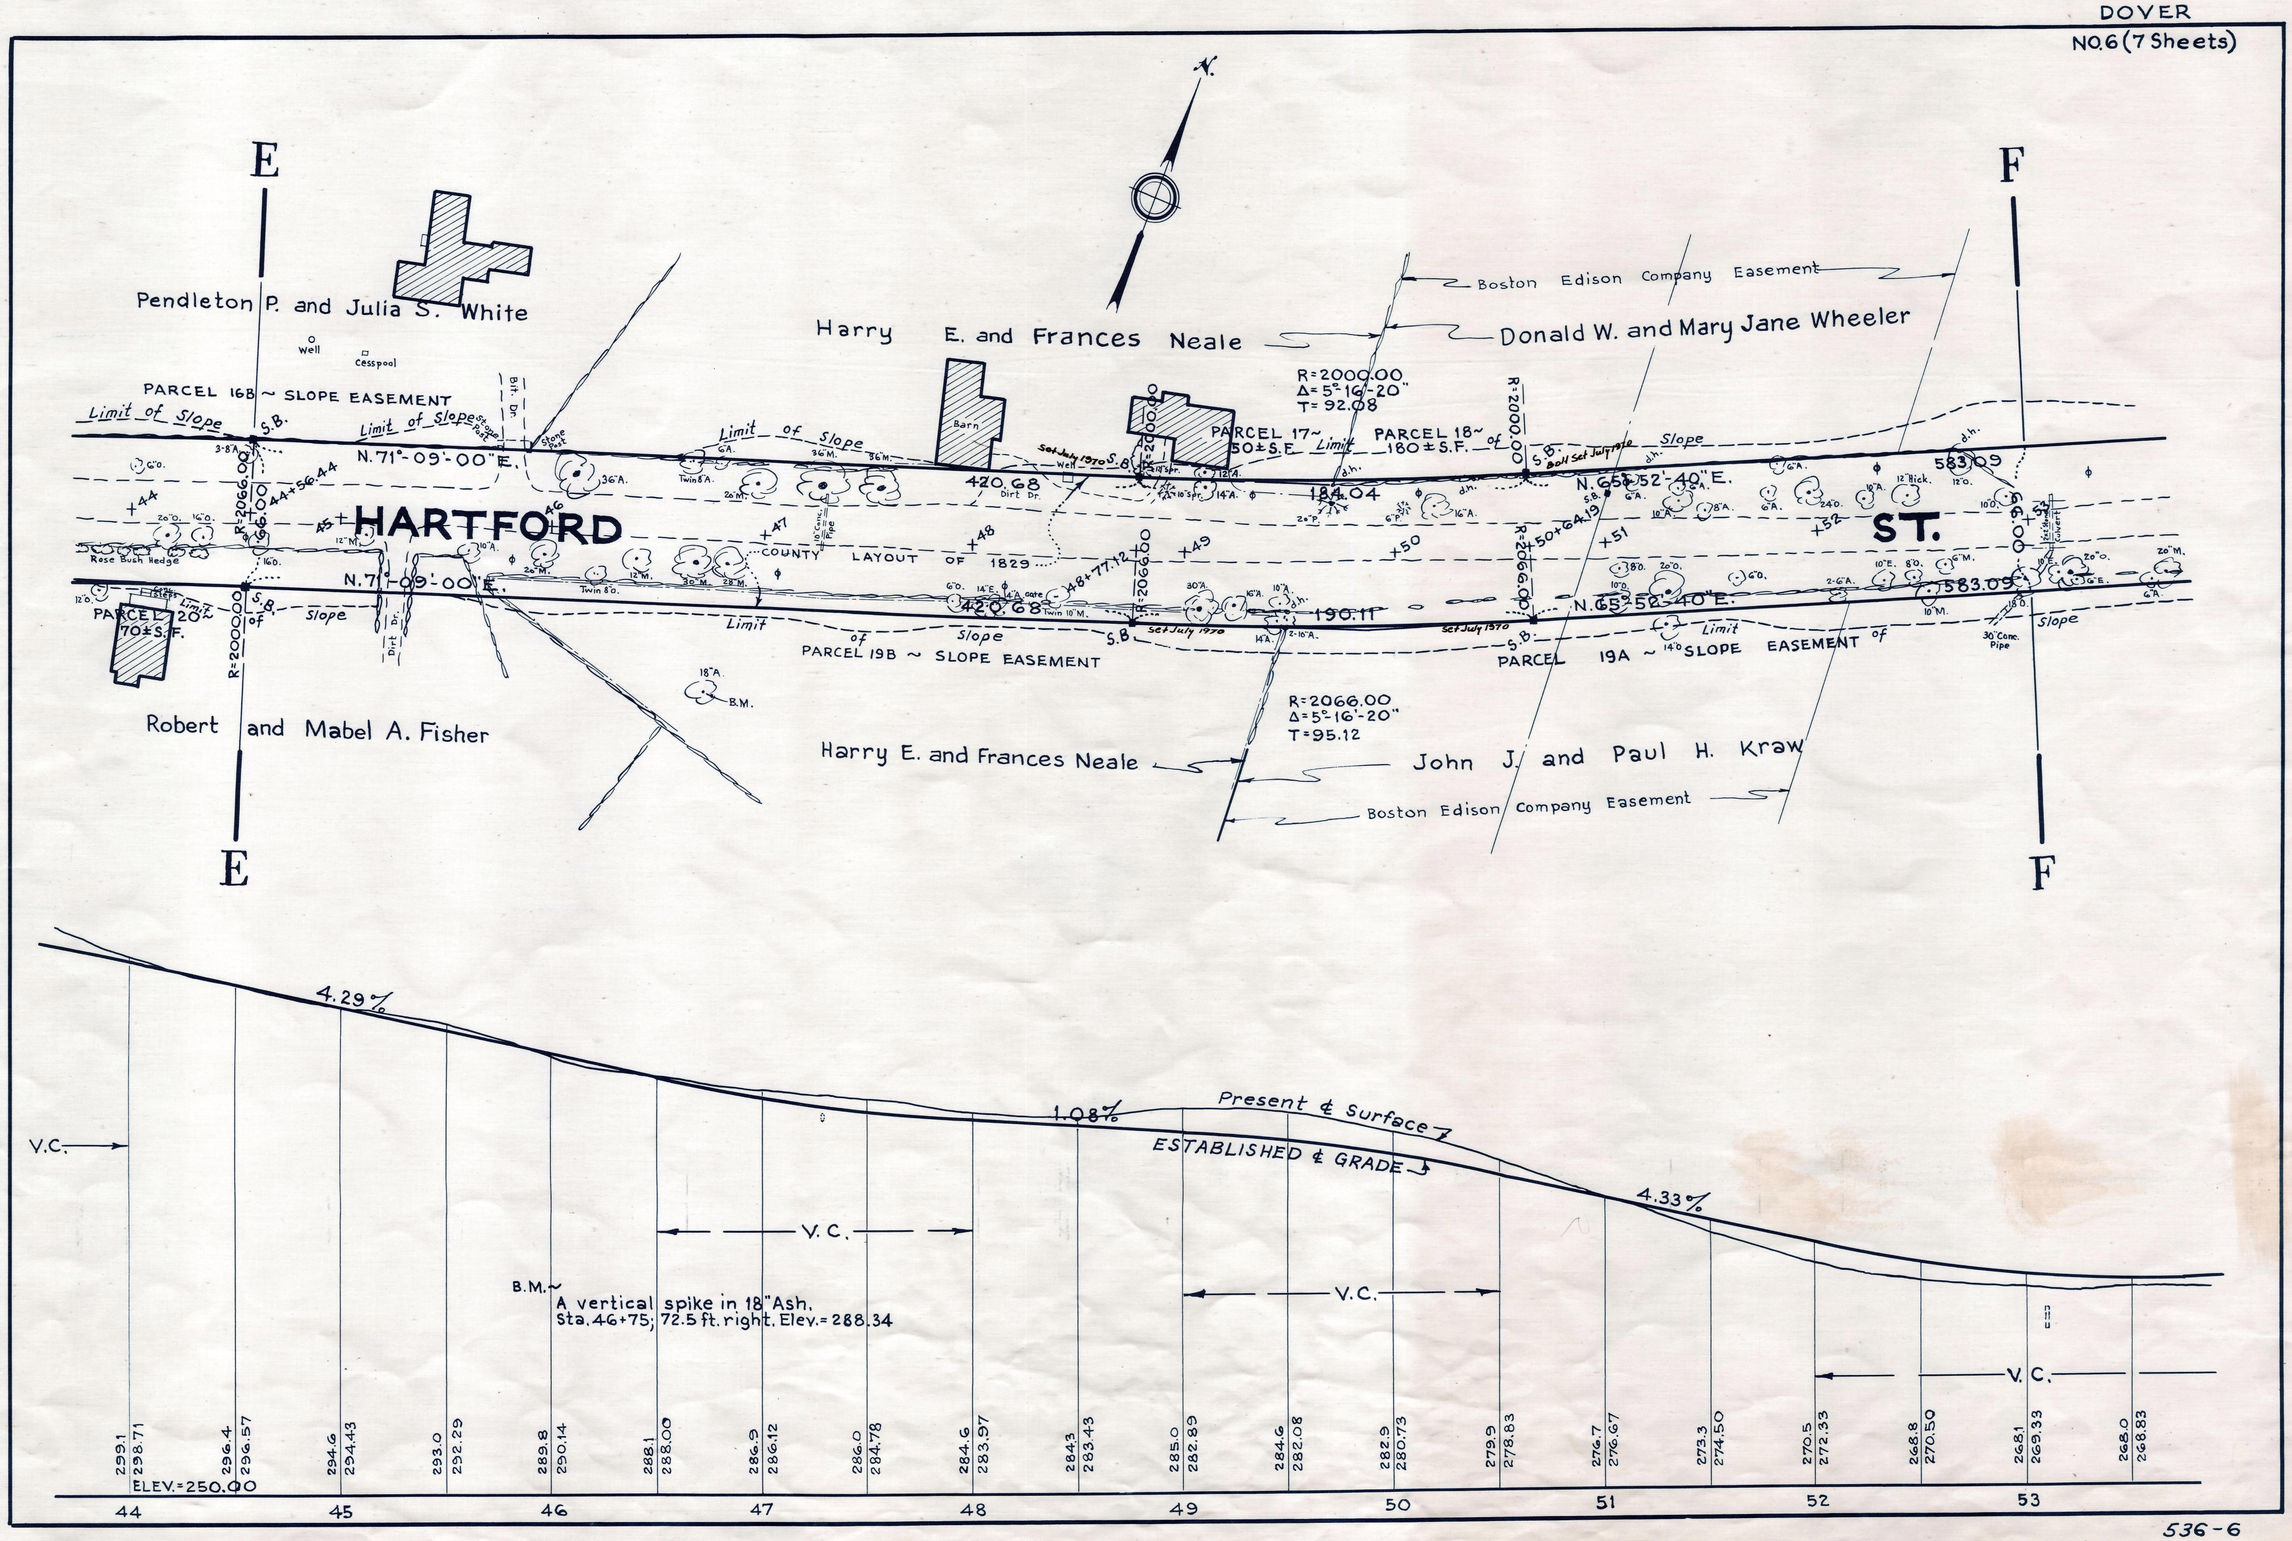
E
F
Pendleton P. and Julia S. White
Harry E. and Frances Neale
Boston Edison Company Easement
Donald W. and Mary Jane Wheeler
PARCEL 16B ~ SLOPE EASEMENT
Limit of Slope
N.71°-09'-00"E.
HARTFORD
ST.
COUNTY LAYOUT OF 1829
PARCEL 17~ 50±S.F.
PARCEL 18~ 180±S.F.
R=2000.00
Δ=5°-16'-20"
T=92.08
N.65°-52'-40"E.
PARCEL 20~ 70±S.F.
PARCEL 19B ~ SLOPE EASEMENT
PARCEL 19A ~ SLOPE EASEMENT
R=2066.00
Δ=5°-16'-20"
T=95.12
Robert and Mabel A. Fisher
Harry E. and Frances Neale
John J. and Paul H. Kraw
Boston Edison Company Easement
4.29%
1.08%
4.33%
Present ℄ Surface
ESTABLISHED ℄ GRADE
V.C.
B.M.~
A vertical spike in 18" Ash.
Sta. 46+75; 72.5 ft. right. Elev.=288.34
ELEV.=250.00
44
45
46
47
48
49
50
51
52
53

536-6