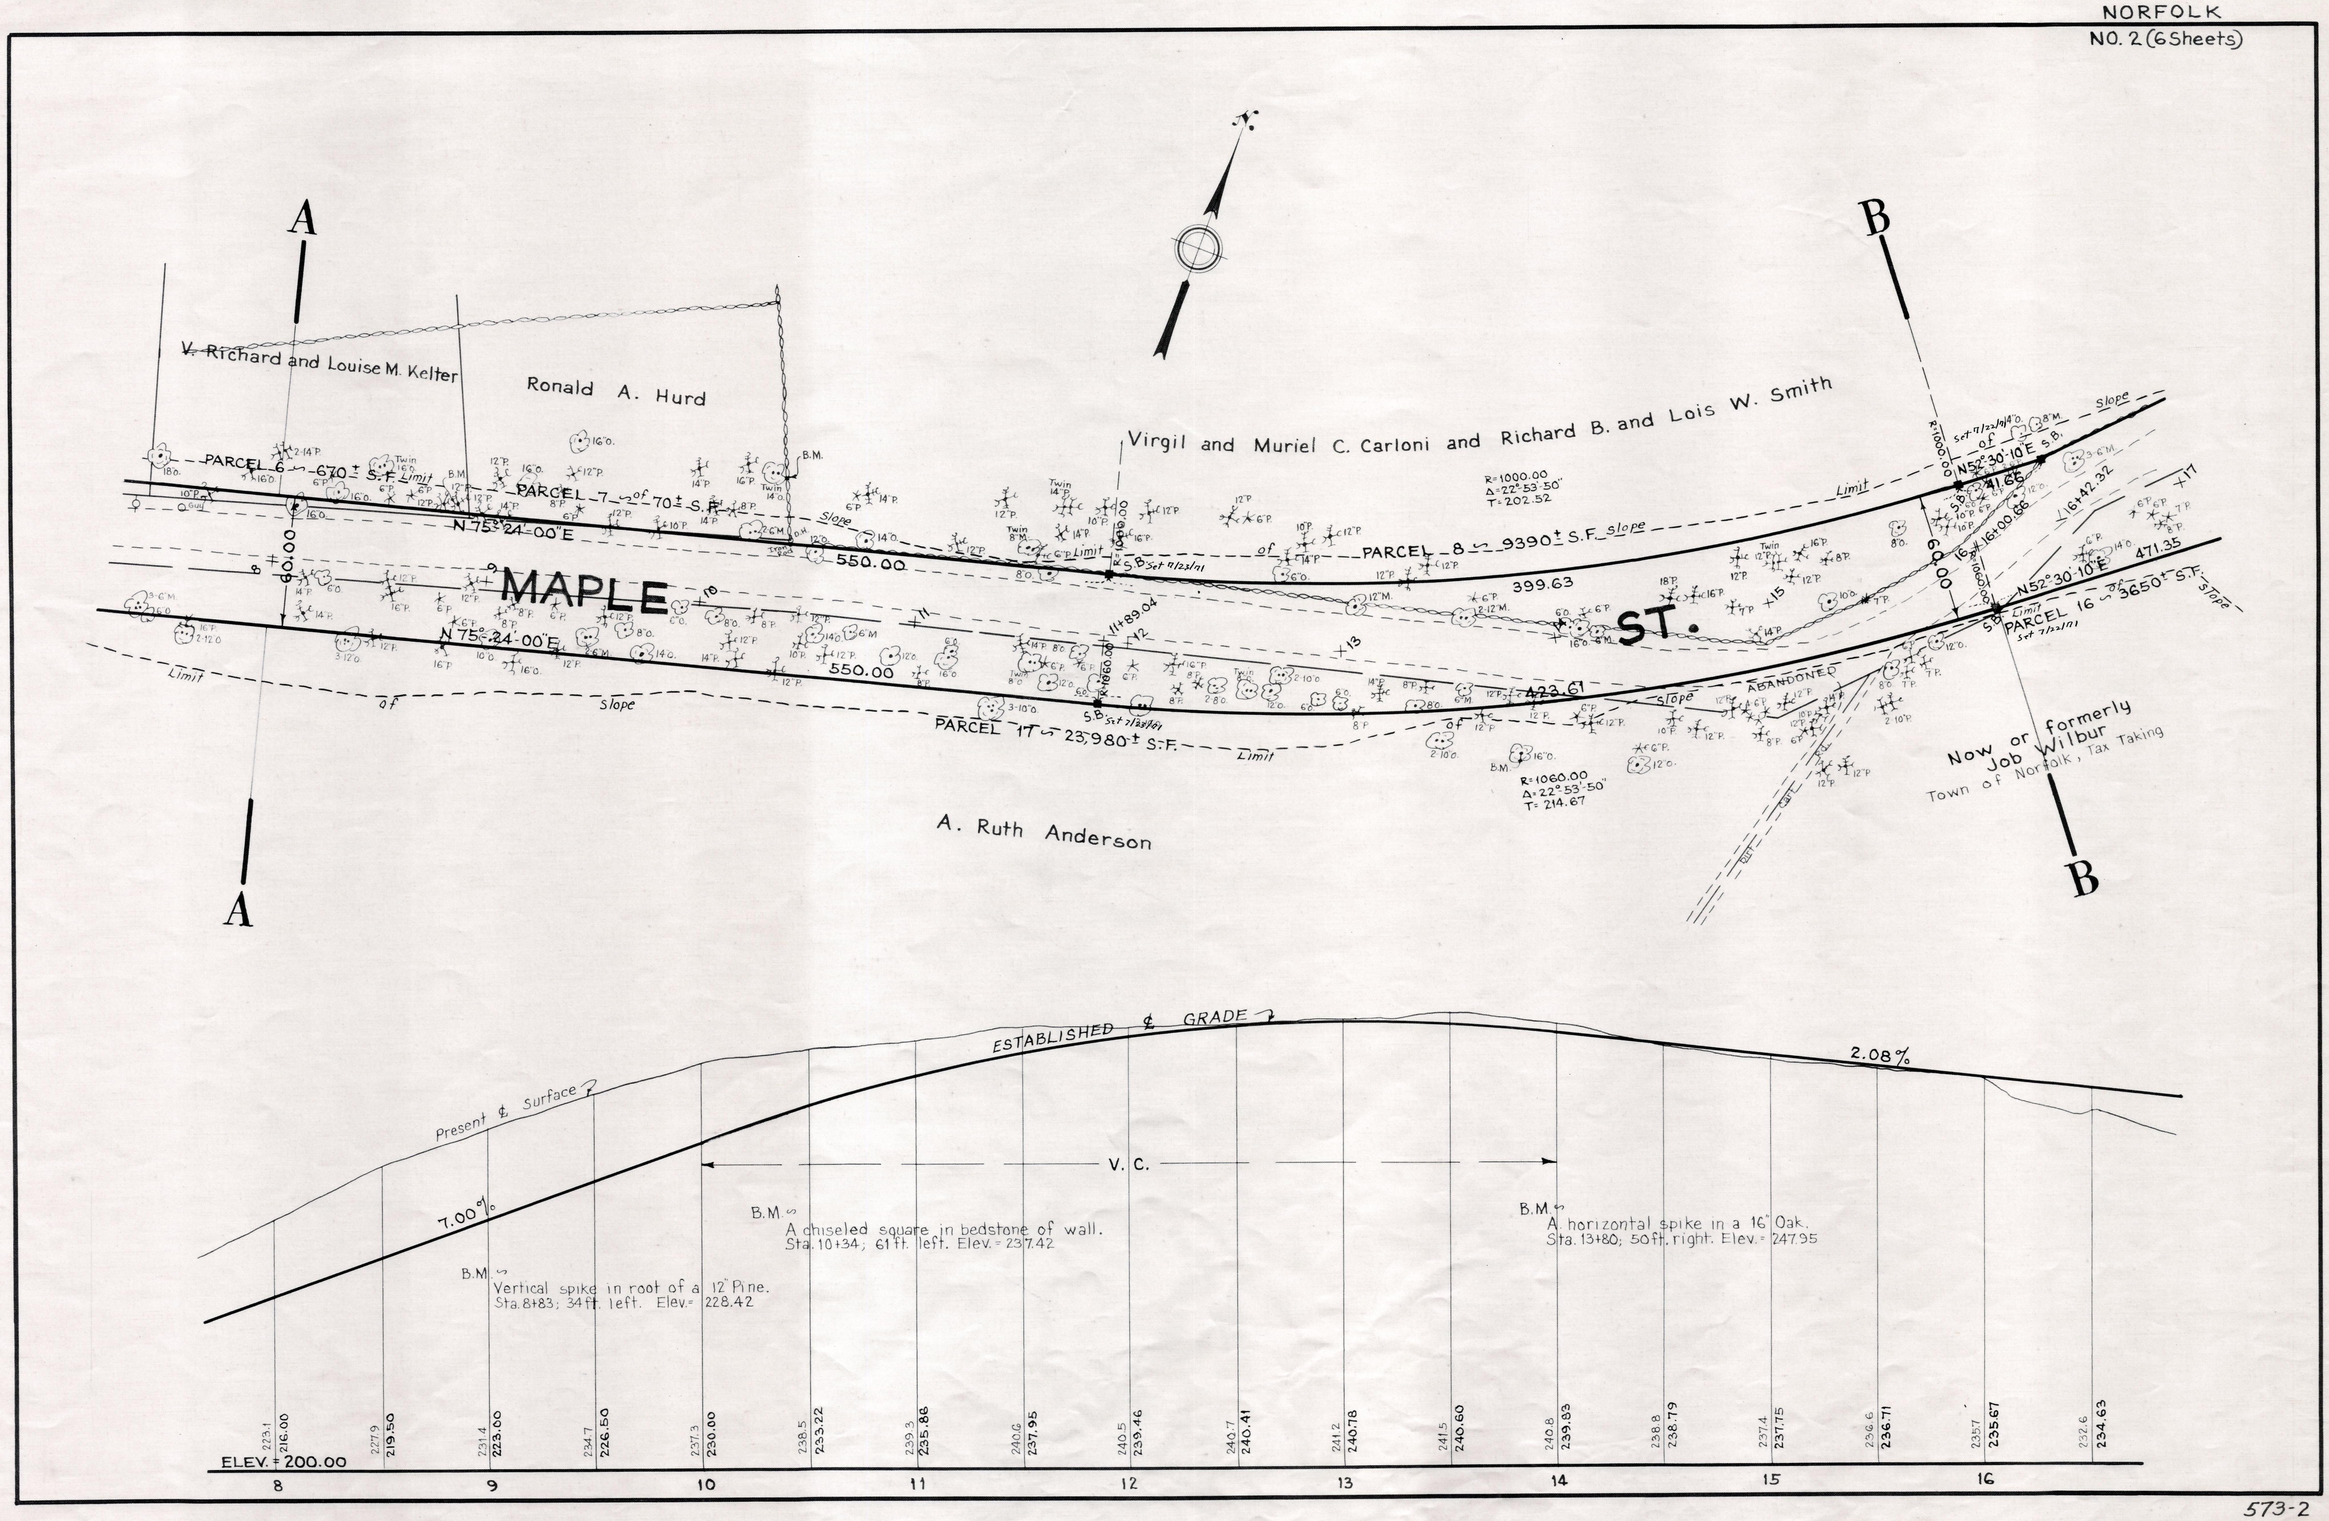
A
B
V. Richard and Louise M. Kelter
Ronald A. Hurd
Virgil and Muriel C. Carloni and Richard B. and Lois W. Smith
PARCEL 6 ~ 670± S.F.
PARCEL 7 ~ 70± S.F.
PARCEL 8 ~ 9390± S.F.
PARCEL 16 ~ 3650± S.F.
PARCEL 17 ~ 23,980± S.F.
MAPLE ST.
N 75°24'00"E
550.00
399.63
423.61
471.35
60.00
R=1000.00
Δ=22°53'50"
T=202.52
R=1060.00
Δ=22°53'50"
T=214.67
ABANDONED
Limit of Slope
Now or formerly
Job Wilbur
Town of Norfolk, Tax Taking
A. Ruth Anderson
ESTABLISHED ℄ GRADE
Present ℄ Surface
7.00%
2.08%
V. C.
B.M. ~
Vertical spike in root of a 12" Pine.
Sta. 8+83; 34 ft. left. Elev.= 228.42
B.M. ~
A chiseled square in bedstone of wall.
Sta. 10+34; 61 ft. left. Elev.= 237.42
B.M. ~
A horizontal spike in a 16" Oak.
Sta. 13+80; 50 ft. right. Elev.= 247.95
ELEV. = 200.00
8
9
10
11
12
13
14
15
16

573-2