FOXBOROUGH

NO. 1 (2 Sheets)

CHARLES C. CAIN No. 1504 REGISTERED PROFESSIONAL ENGINEER
COMMONWEALTH OF MASSACHUSETTS

CHARLES C. CAIN No. 3717 REGISTERED LAND SURVEYOR
COMMONWEALTH OF MASSACHUSETTS

Charles C. Cain

Plan and Profile
showing the Relocation and Widening
of

DANIELS STREET, FOXBOROUGH

between

THE PLAINVILLE TOWN LINE AND WEST STREET

as made by the Norfolk County Commissioners
by Return dated May 11, 1971
Horizontal Scale : 1 inch = 40 feet
Vertical Scale : 1 inch = 8 feet
Charles C. Cain, County Engineer

James Collins CHAIRMAN.

PLAINVILLE — FOXBOROUGH TOWN LINE

Alice S. Croke and
John R. and Virginia VanderPyl

Norman F. and Jeannette L. Daniels

B.M. Ledge

PARCEL 1 ∽ 9100± S.F.

PARCEL 2 ∽ 3600± S.F.

PARCEL 3 ∽ 3850± S.F.

PARCEL 7 ∽ 9460± S.F.

S 15° 42' E 62.43

N 72°-41'-20" E 470.46

N 72°-41'-20" E 487.72

N 72°-41'-20" E 400.00

N 72°-41'-20" E 400.00

N 72°-41'-20" E 400.00

60.00

BELCHER ST. 0+00

DANIELS ST. 2 3 COUNTY LAYOUT ± 4 OF 1869 5 6 7 8 9 10

+479.09

+879.09

Limit of Slope

SB SET JUNE 72

SB SET JUNE 72

SB SET JUNE 72

SB SET JUNE 72

Cart Path

Stk in Stone Pile

A

Alice S. Croke and
John R. and Virginia VanderPyl

Norman F. and Jeannette L. Daniels

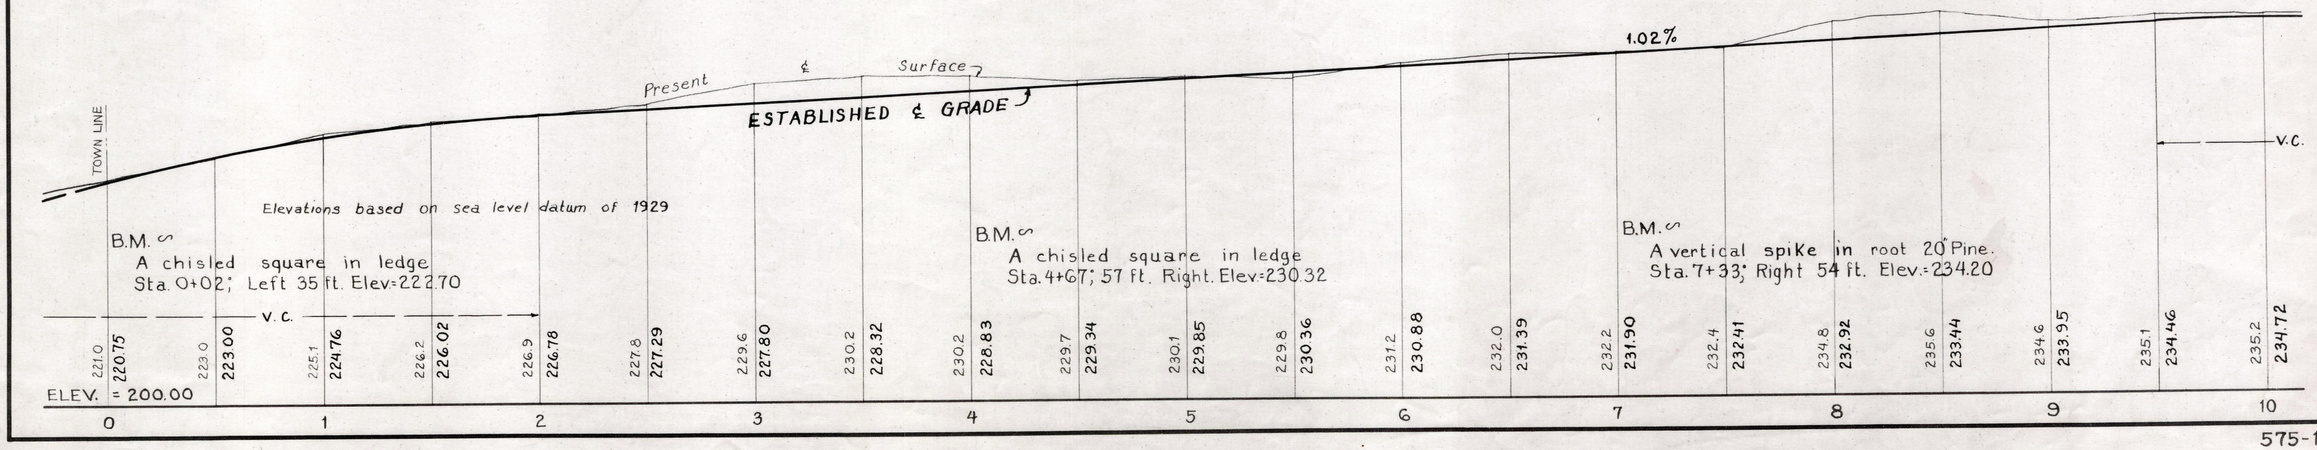

575-1

Rec. in Registry 4736-233 ∽ 5-19-71
Pl. Bk. 228 No. 375 of 1971 Fee