NEEDHAM
NO. 3 (6 Sheets)

CENTRAL AVE.

Harold C. and Muriel E. Wallace
PARCEL 8 — SLOPE EASEMENT

Henry W., Jr. and M. Christine Longley
PARCEL 9 — SLOPE EASEMENT

Norman E. and Shirley M. Bleakney
PARCEL 10 — SLOPE EASEMENT

Alfred W. Greymont
PARCEL 11 — SLOPE EASEMENT

Joseph A. Marino
Land Court Cert. No. 76464
Book 383 Page 64
PARCEL 12 — SLOPE EASEMENT

PARCEL 56 — SLOPE EASEMENT
Joseph E. and Evelyn B. Thorpe
Land Court Cert. No. 55286
Book 277 Page 86

PARCEL 55 — SLOPE EASEMENT
John B. and Jacqueline C. Landry

PARCEL 54 — SLOPE EASEMENT
William L. and Lillian Sweet

PARCEL 53 — SLOPE EASEMENT
Town of Needham

PARCEL 52 — SLOPE EASEMENT
Harold W. and Ruth D. Gleason

PARISH RD.
WEST ST.
RIGHT OF WAY
COUNTY LAYOUT OF 96 JANUARY 24, 1922
NEEDHAM SEWER EASEMENT

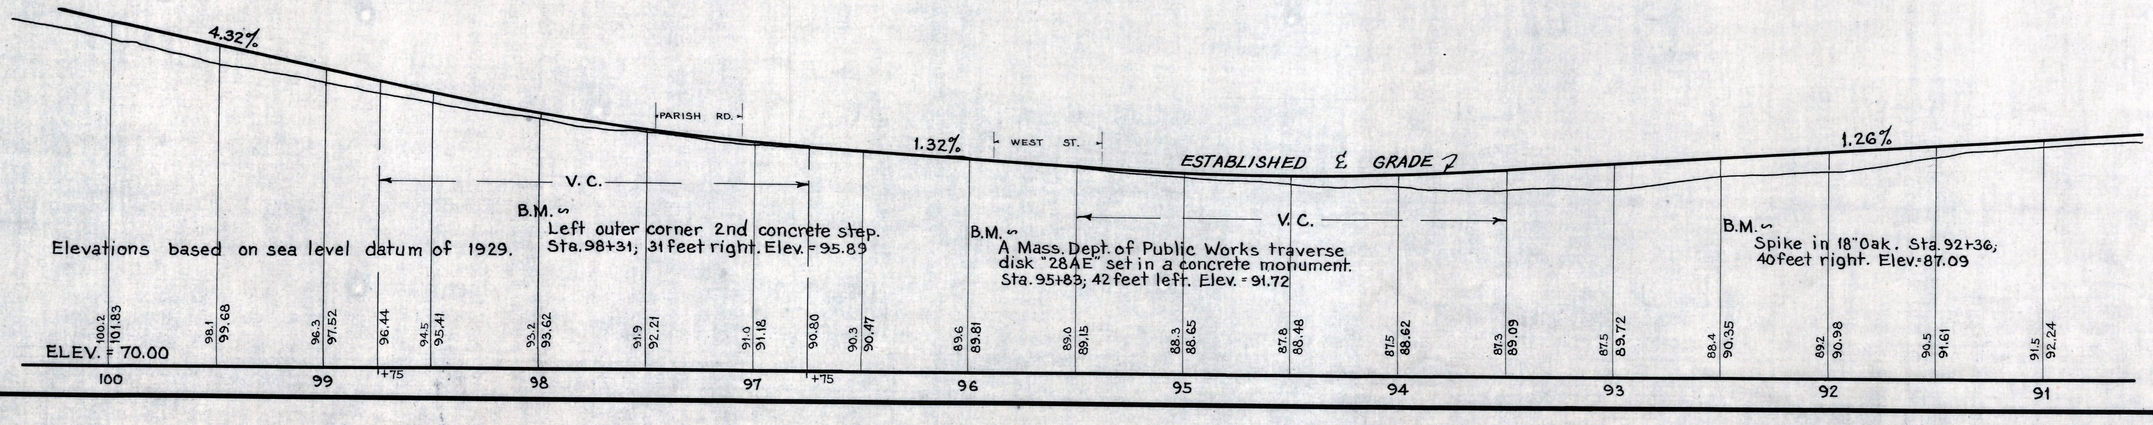

580-3