NEEDHAM
NO. 4 (6 Sheets)

C

Joseph A. Marino
Land Court Cert. No. 76464
Book 383 Page 64

PARCEL 12 — SLOPE EASEMENT

Adelaide M. and Adelaide C. O'Neil

PARCEL 13 — SLOPE EASEMENT

Philomena, Francesca M. and Paul D. Borrelli

PARCEL 14 — SLOPE EASEMENT

William D. and Frances M. Jones

PARCEL 15 — SLOPE EASEMENT

Anthony E. Cefalo

PARCEL 16 — SLOPE EASEMENT

Anthony E. and Dora G. Cefalo

PARCEL 17 — SLOPE EASEMENT

Anthony E. Cefalo

PARCEL 18 — SLOPE EASEMENT

Raymond R. and Patricia A. Baker

PARCEL 19 — SLOPE EASEMENT

Andrew J. and Adele D. Newman

PARCEL 20 — SLOPE EASEMENT

CEFALO RD.

CENTRAL AVE.

Harold W. and Ruth D. Gleason

PARCEL 52 — SLOPE EASEMENT

George A. and Lucy M. Dibblee

PARCEL 51 — SLOPE EASEMENT

GLOVER RD.
TOWN LAYOUT OF MARCH 18, 1968

Raymond Cefalo

PARCEL 50 — SLOPE EASEMENT

William D., Jr. and Marilyn J. Jones

PARCEL 49 — SLOPE EASEMENT

Frances M. Jones

PARCEL 48 — SLOPE EASEMENT

Estate of Joseph Cefalo

PARCEL 47 — SLOPE EASEMENT

Julia Ferrara

PARCEL 46 — SLOPE EASEMENT

Louis J. and Arthur Seigel

PARCEL 45 — SLOPE EASEMENT

Arthur Siegel

PARCEL 44 — SLOPE EASEMENT

COUNTY LAYOUT OF JANUARY 24, 1922

D

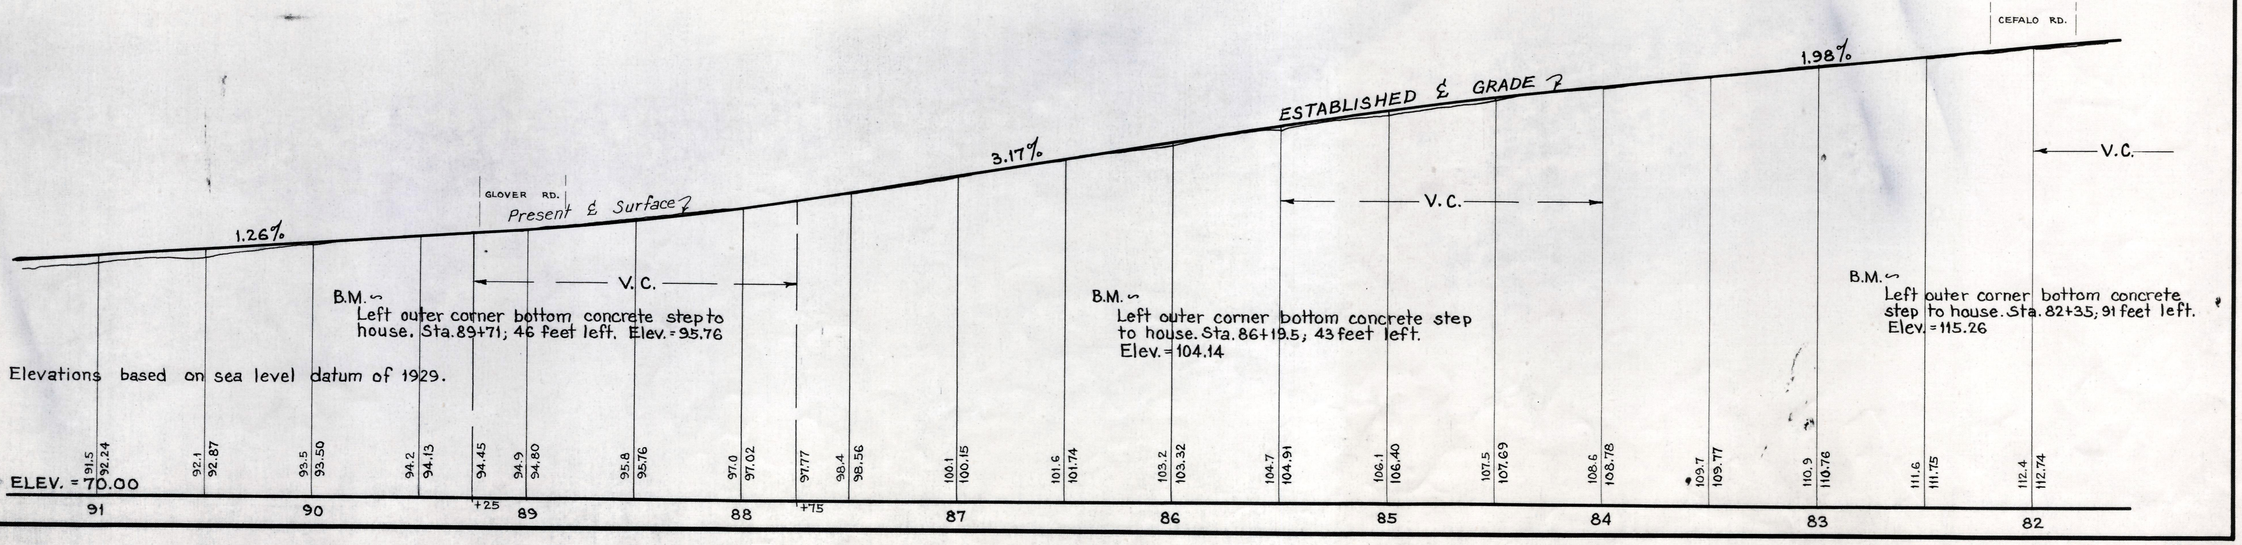

580-4