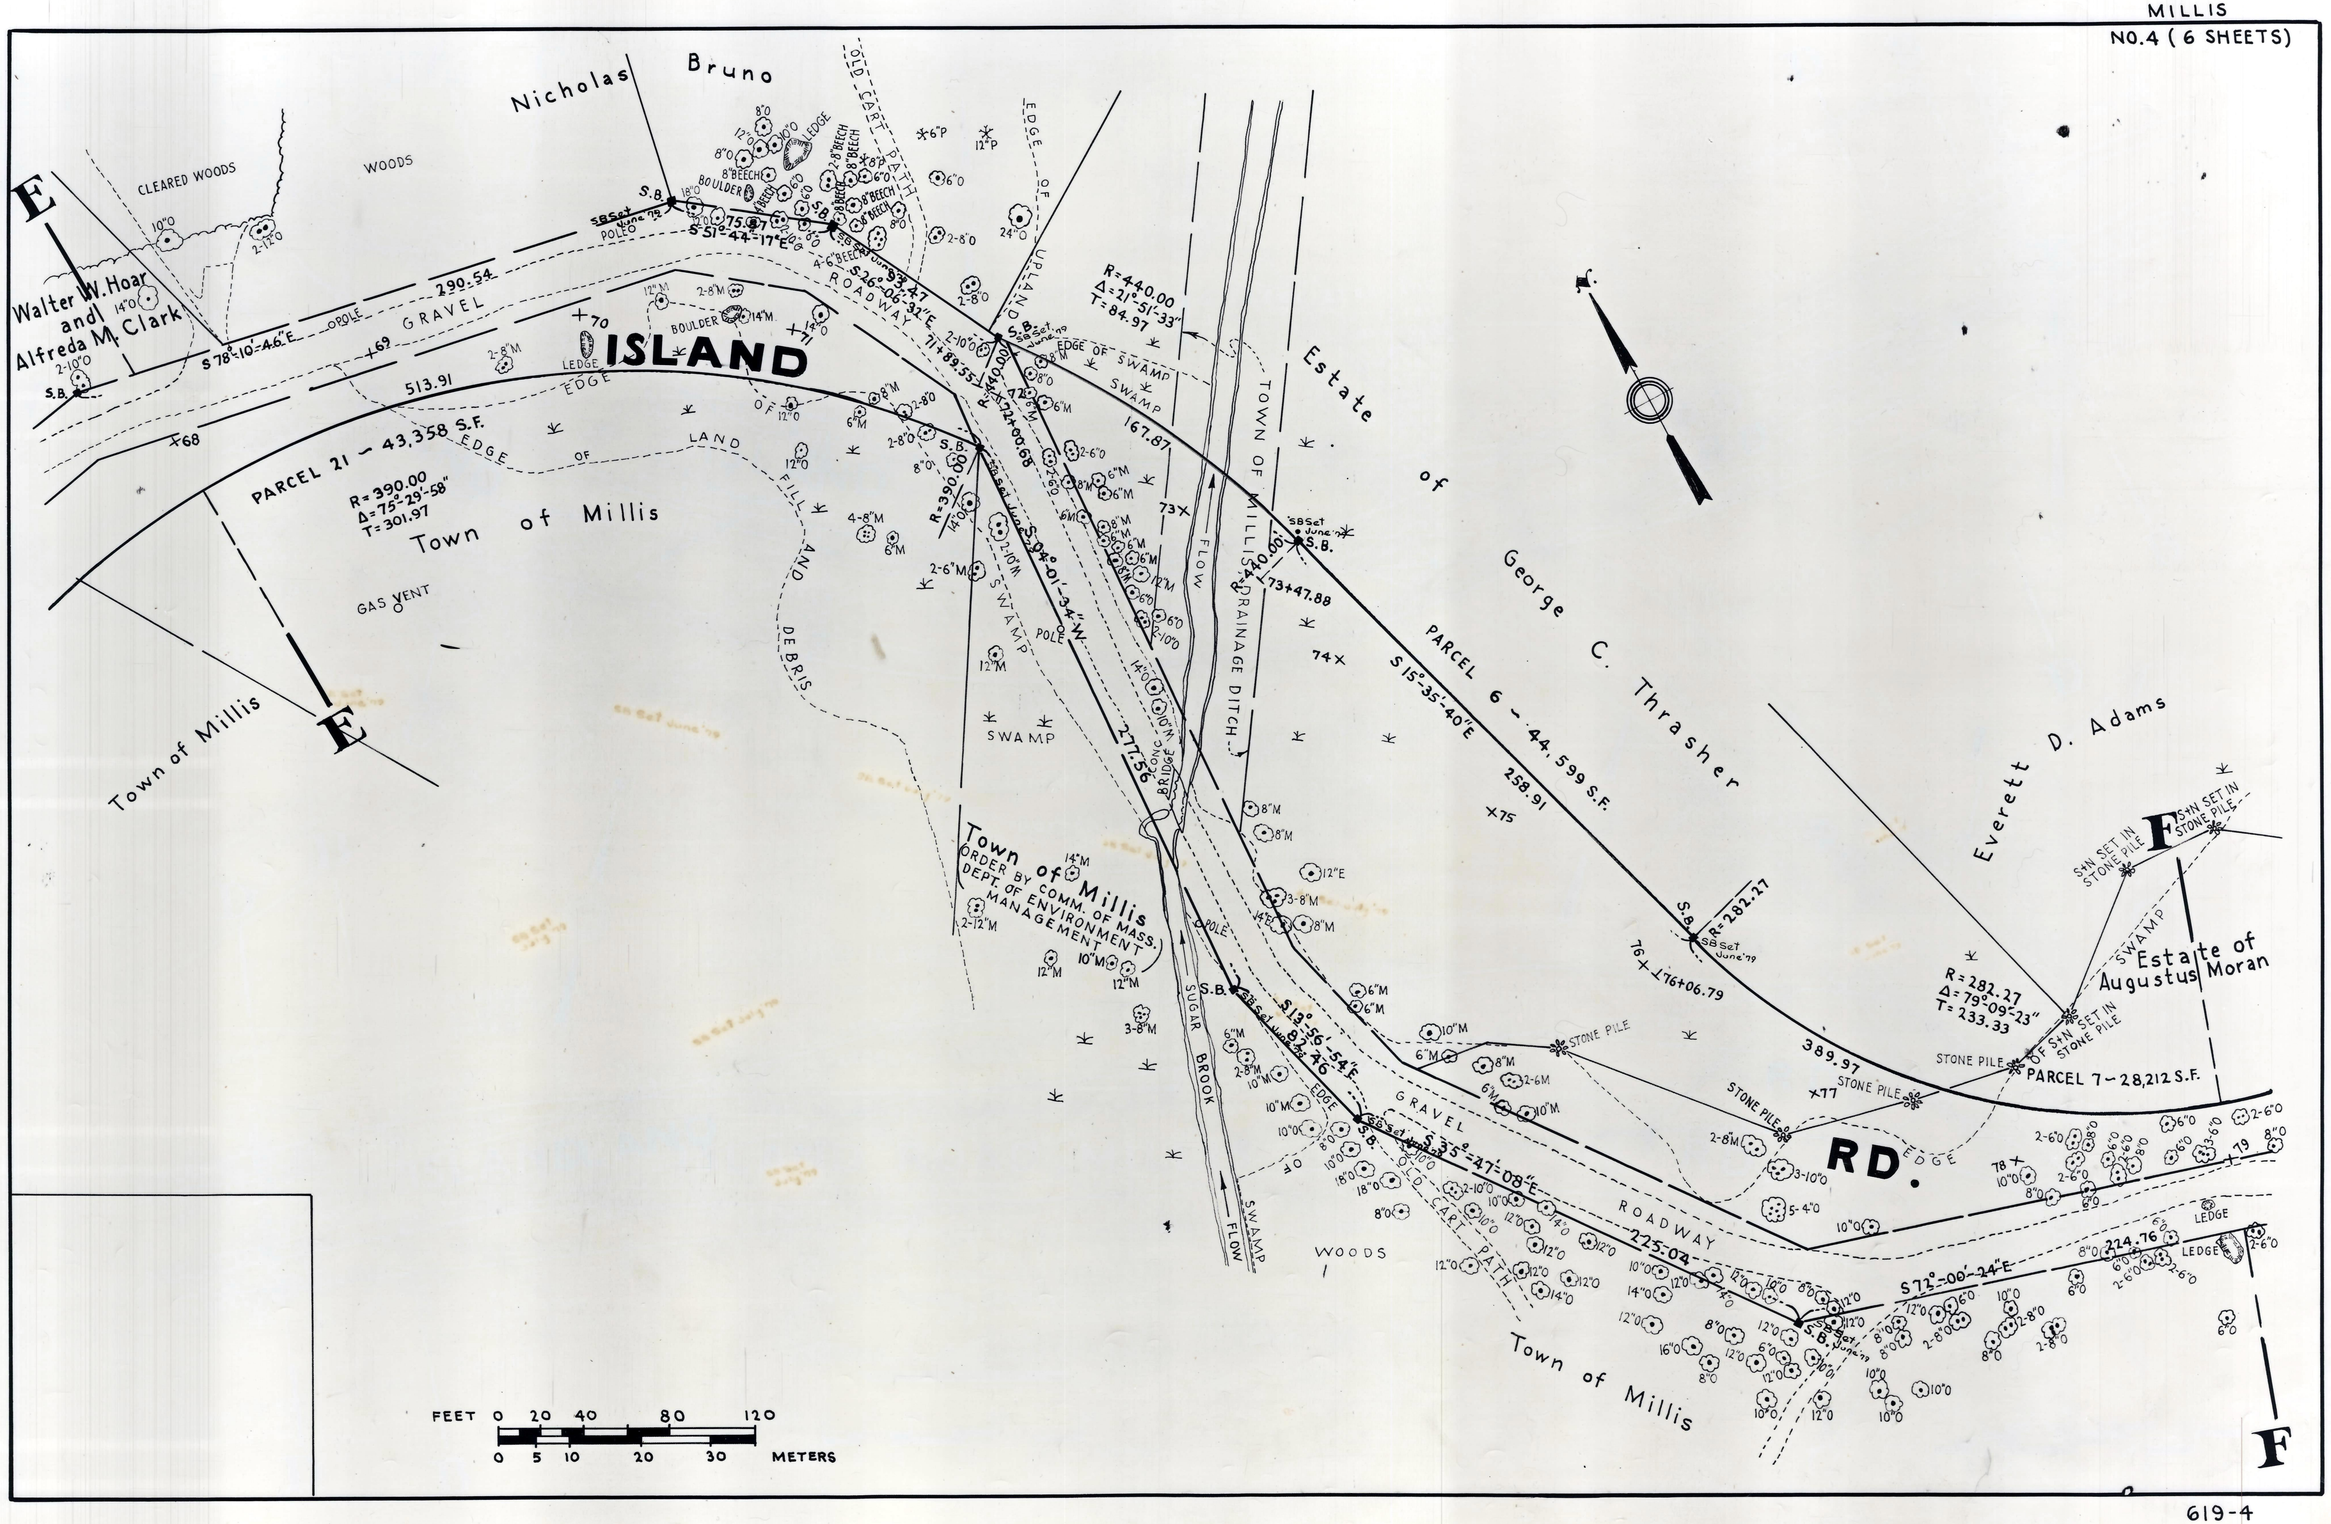
Nicholas Bruno
Walter W. Hoar and Alfreda M. Clark
CLEARED WOODS
WOODS
ISLAND
GRAVEL
ROADWAY
PARCEL 21 – 43,358 S.F.
R=390.00
Δ=75°-29'-58"
T=301.97
Town of Millis
GAS VENT
Town of Millis
Town of Millis
ORDER BY COMM. OF MASS. DEPT. OF ENVIRONMENT MANAGEMENT
Estate of George C. Thrasher
Everett D. Adams
Estate of Augustus Moran
PARCEL 6 – 44,599 S.F.
PARCEL 7 – 28,212 S.F.
R=440.00
Δ=21°-51'-33"
T=84.97
R=282.27
Δ=79°-09'-23"
T=233.33
TOWN OF MILLIS DRAINAGE DITCH
SUGAR BROOK
SWAMP
FLOW
OLD CART PATH
RD.
Town of Millis
FEET 0 20 40 80 120
0 5 10 20 30 METERS