STOUGHTON
One Sheet

Plan showing the Relocation and Widening
of a Portion of

PLEASANT STREET, STOUGHTON

at its intersection with

TURNPIKE STREET

as made by the Norfolk County Commissioners
by Return dated July.31,1996
Scale: 1 inch = 40 feet
John M. Paronich, County Engineer

CHAIRMAN

0 40 80 120

— A TRUE COPY —
Attest: Nicholas Barbadoro Clerk.

"I HEREBY CERTIFY THAT THIS PLAN WAS PREPARED IN CONFORMITY WITH THE RULES AND REGULATIONS OF THE REGISTERS OF DEEDS."

John M. Paronich DATE: 7/31/96
REG. PROFESSIONAL LAND SURVEYOR

JOHN M. PARONICH No. 21953 REGISTERED LAND SURVEYOR
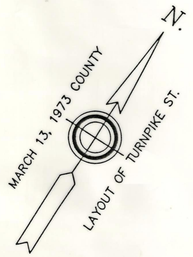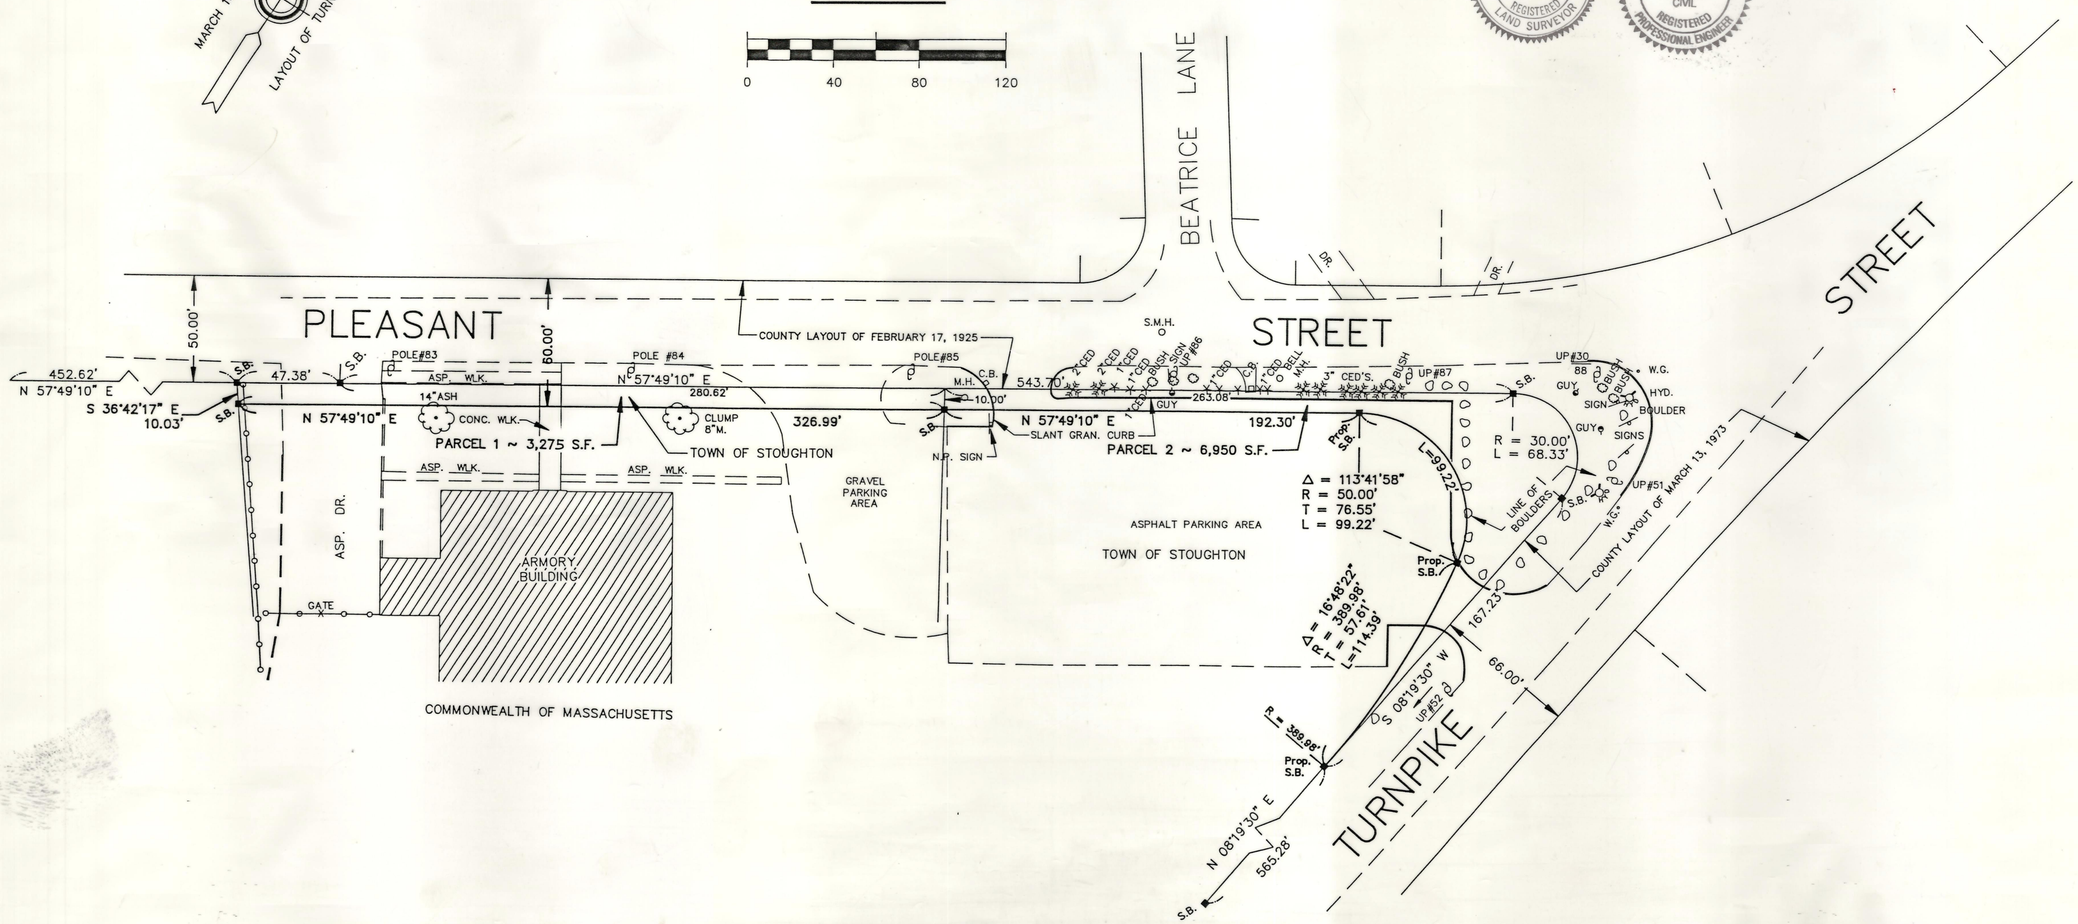
COMMONWEALTH OF MASSACHUSETTS JOHN M. PARONICH NO. 37547 CIVIL REGISTERED PROFESSIONAL ENGINEER