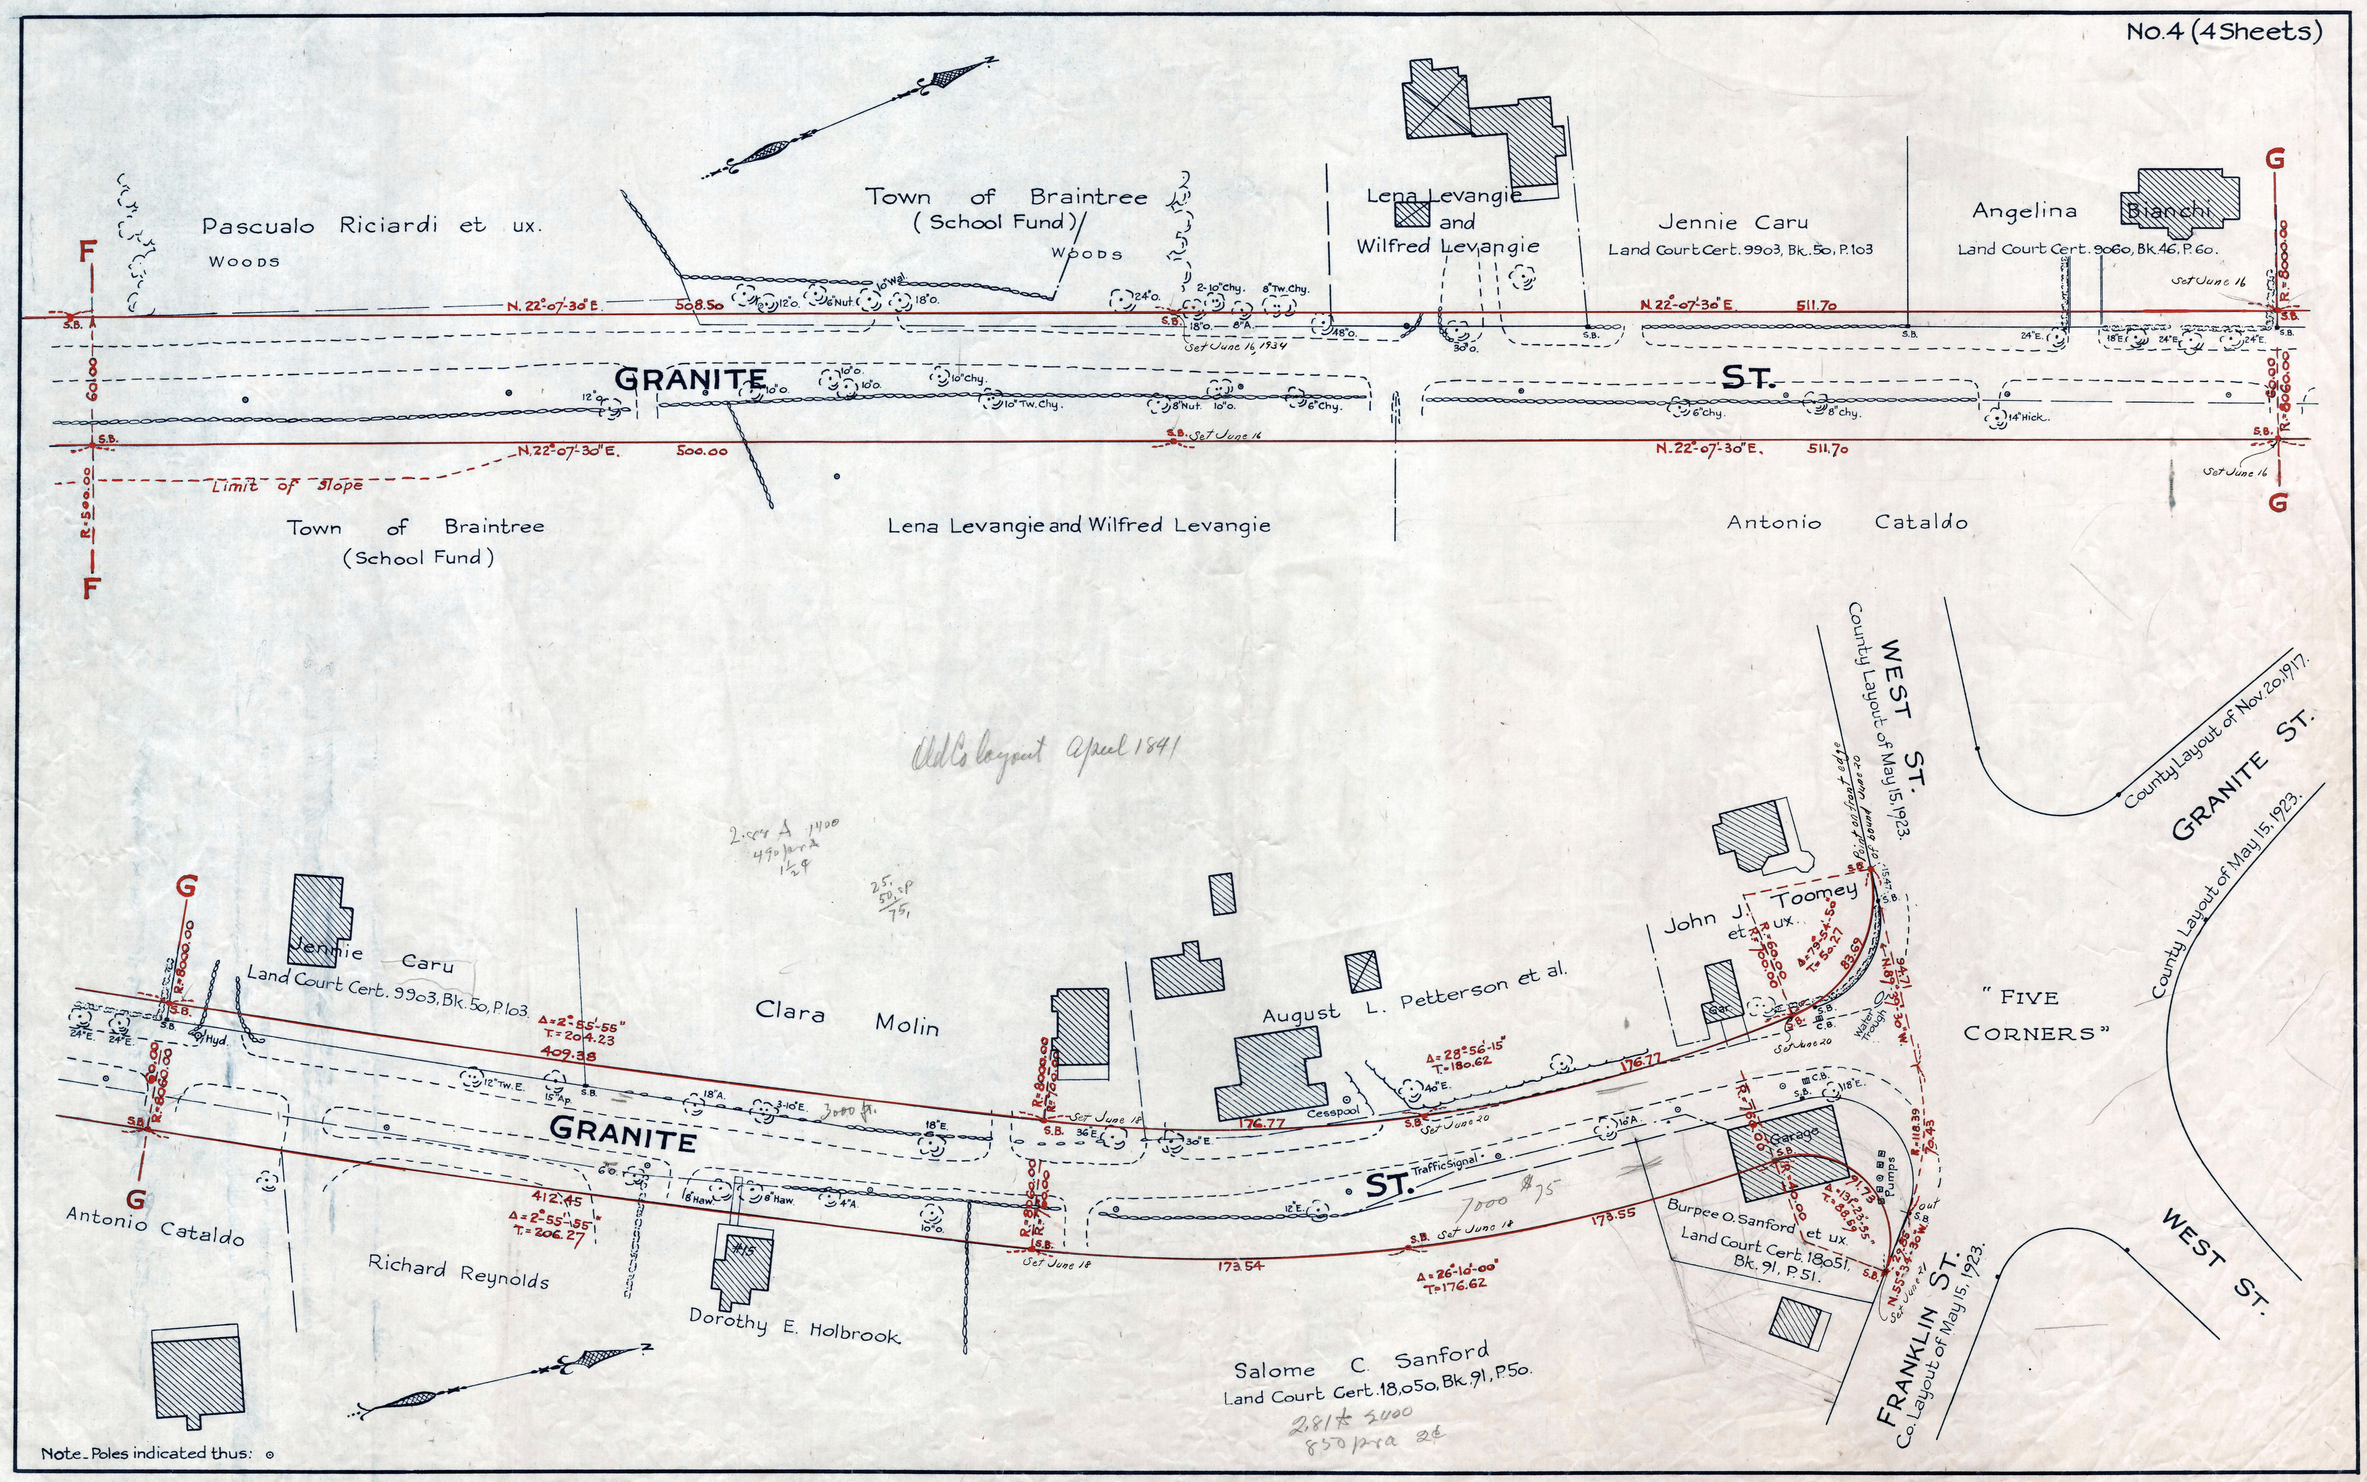
No.4 (4 Sheets)
Pascualo Riciardi et ux.
Woods
Town of Braintree
(School Fund)
Woods
Lena Levangie
and
Wilfred Levangie
Jennie Caru
Land Court Cert. 9903, Bk. 50, P. 103
Angelina Bianchi
Land Court Cert. 9060, Bk. 46, P. 60.
GRANITE ST.
N. 22°-07'-30" E.
508.50
511.70
500.00
Limit of Slope
Town of Braintree
(School Fund)
Lena Levangie and Wilfred Levangie
Antonio Cataldo
Old Co layout April 1841
WEST ST.
County Layout of May 15, 1923.
County Layout of Nov. 20, 1917.
GRANITE ST.
County Layout of May 15, 1923.
Jennie Caru
Land Court Cert. 9903, Bk. 50, P. 103.
Clara Molin
August L. Petterson et al.
John J. Toomey et ux.
"FIVE CORNERS"
GRANITE ST.
Antonio Cataldo
Richard Reynolds
Dorothy E. Holbrook
Salome C. Sanford
Land Court Cert. 18,050, Bk. 91, P. 50.
Burpee O. Sanford et ux.
Land Court Cert. 18051, Bk. 91, P. 51.
FRANKLIN ST.
Co. Layout of May 15, 1923.
WEST ST.
Note_Poles indicated thus: ⊙