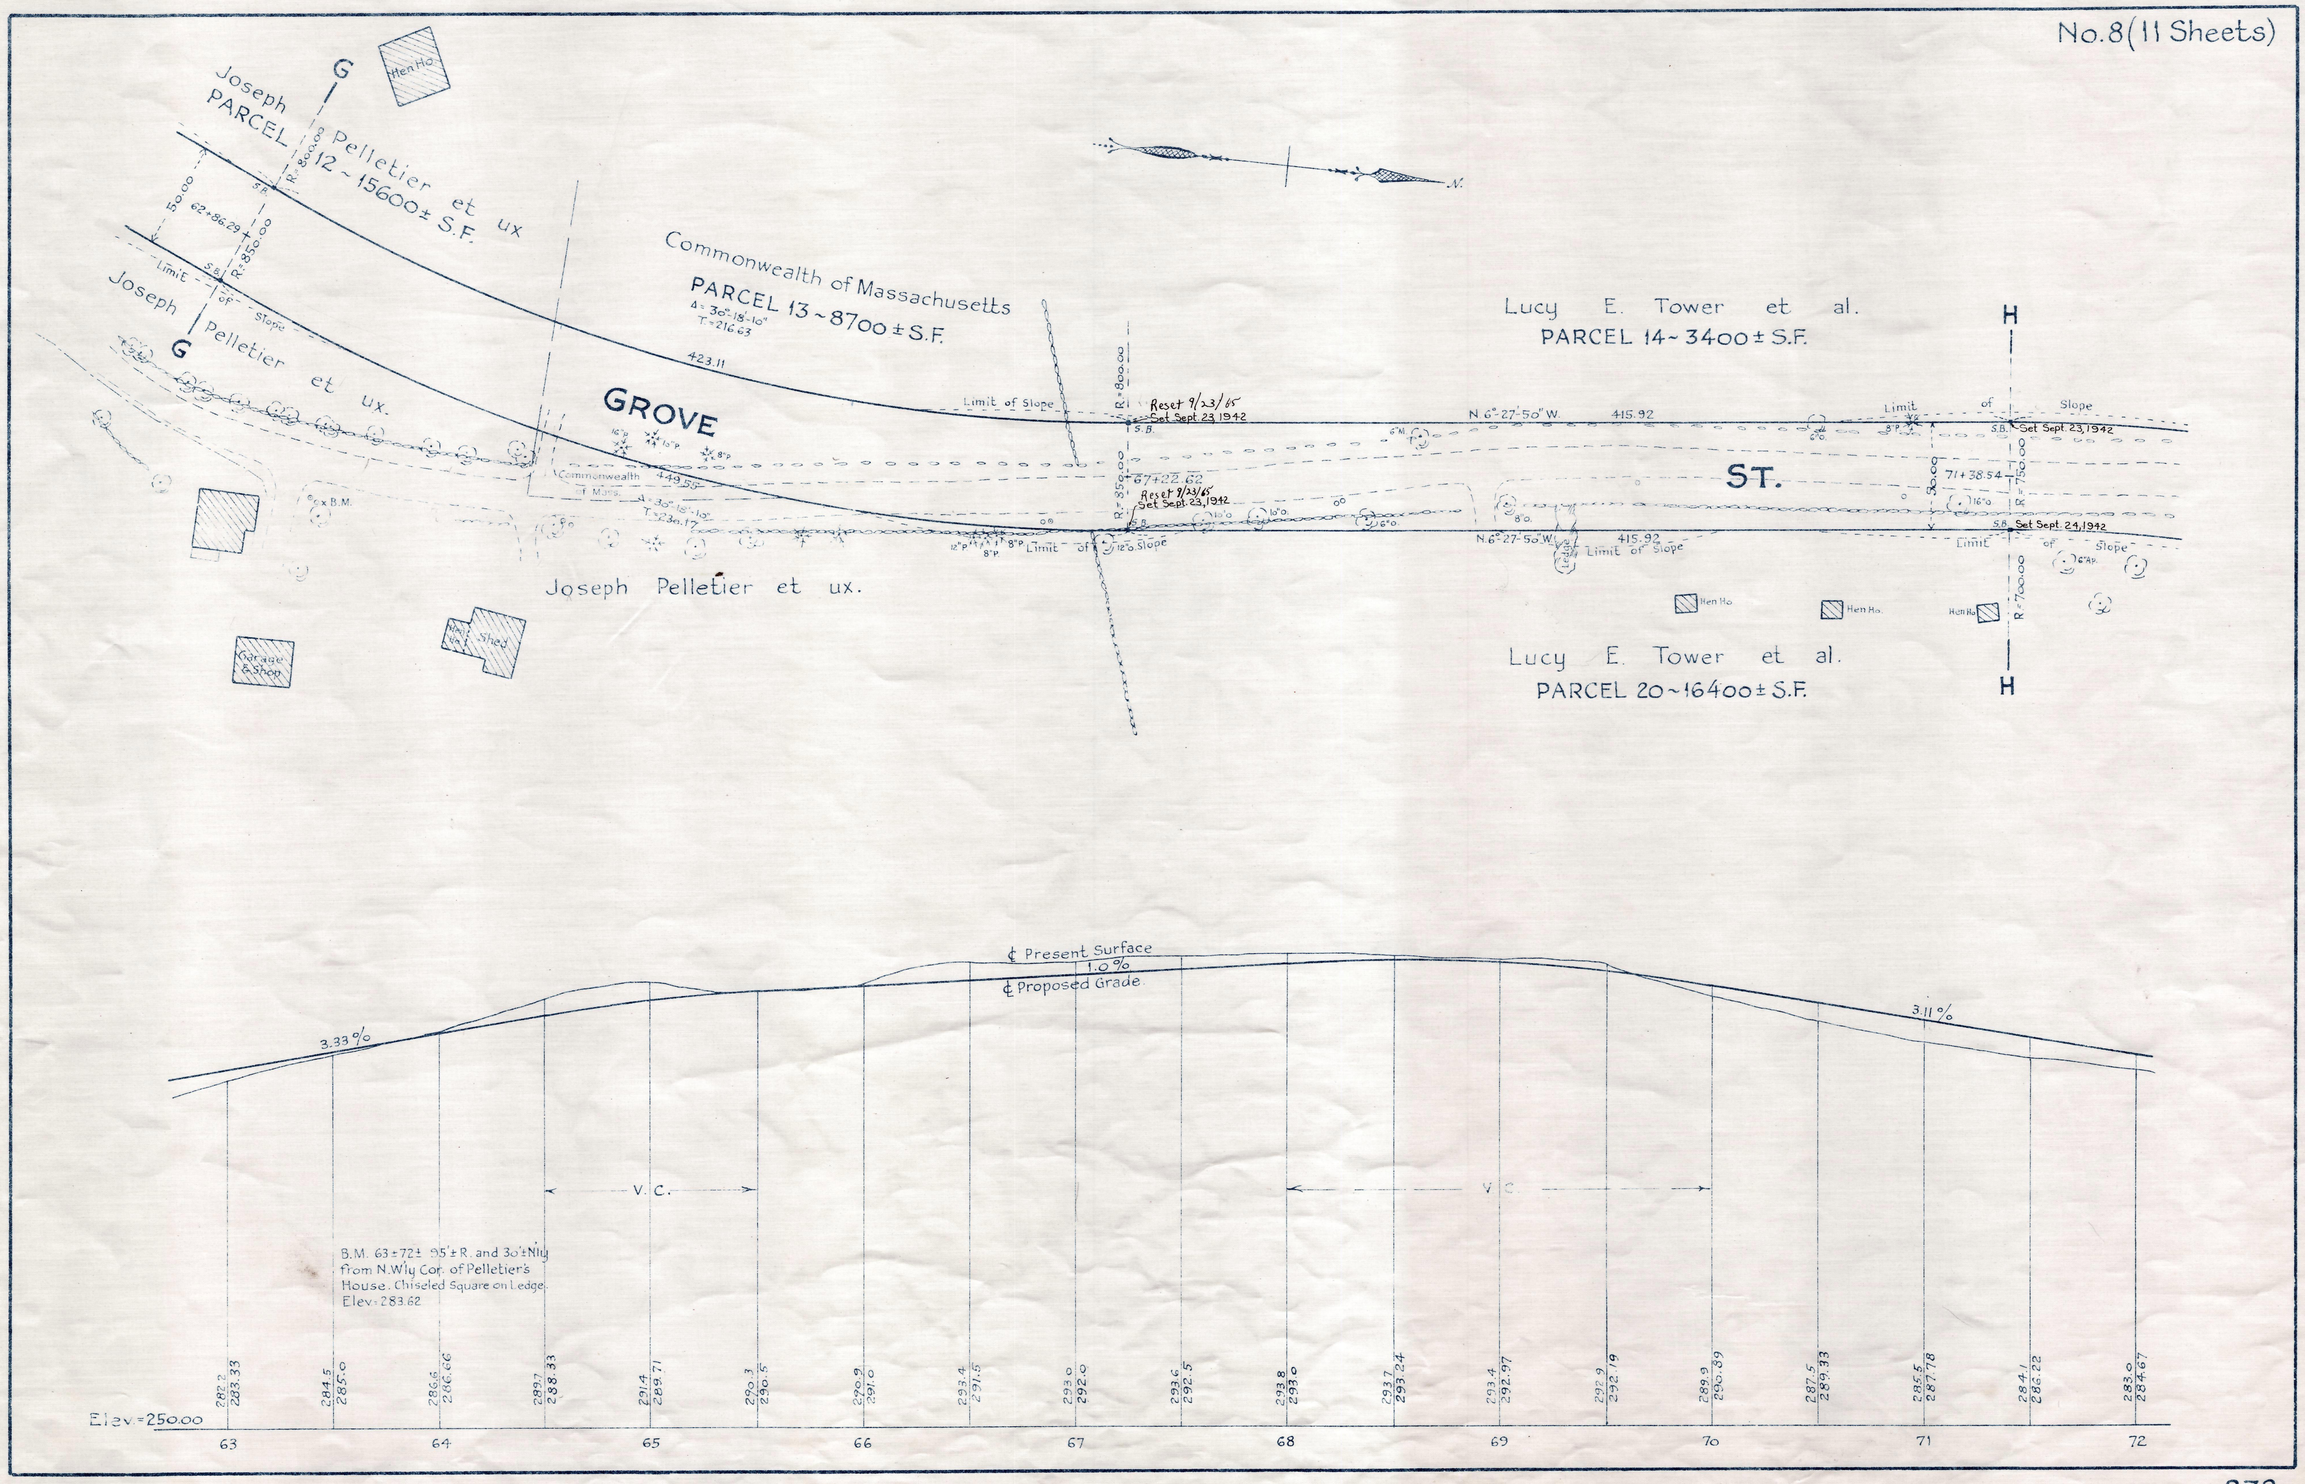
No. 8 (11 Sheets)
Joseph Pelletier et ux
PARCEL 12 ~ 15600 ± S.F.
Joseph Pelletier et ux.
Commonwealth of Massachusetts
PARCEL 13 ~ 8700 ± S.F.
Lucy E. Tower et al.
PARCEL 14 ~ 3400 ± S.F.
GROVE
ST.
Joseph Pelletier et ux.
Lucy E. Tower et al.
PARCEL 20 ~ 16400 ± S.F.
Limit of Slope
Reset 9/23/65
Set Sept. 23, 1942
Set Sept. 24, 1942
N. 6°-27'-50" W.
415.92
423.11
Hen Ho.
Garage & Shop
Shed
℄ Present Surface
1.0 %
℄ Proposed Grade
3.33 %
3.11 %
V. C.
B.M. 63 ± 72 ± 95' ± R. and 30' ± N'ly from N.W'ly Cor. of Pelletier's House. Chiseled Square on Ledge. Elev. = 283.62
Elev. = 250.00
63
64
65
66
67
68
69
70
71
72