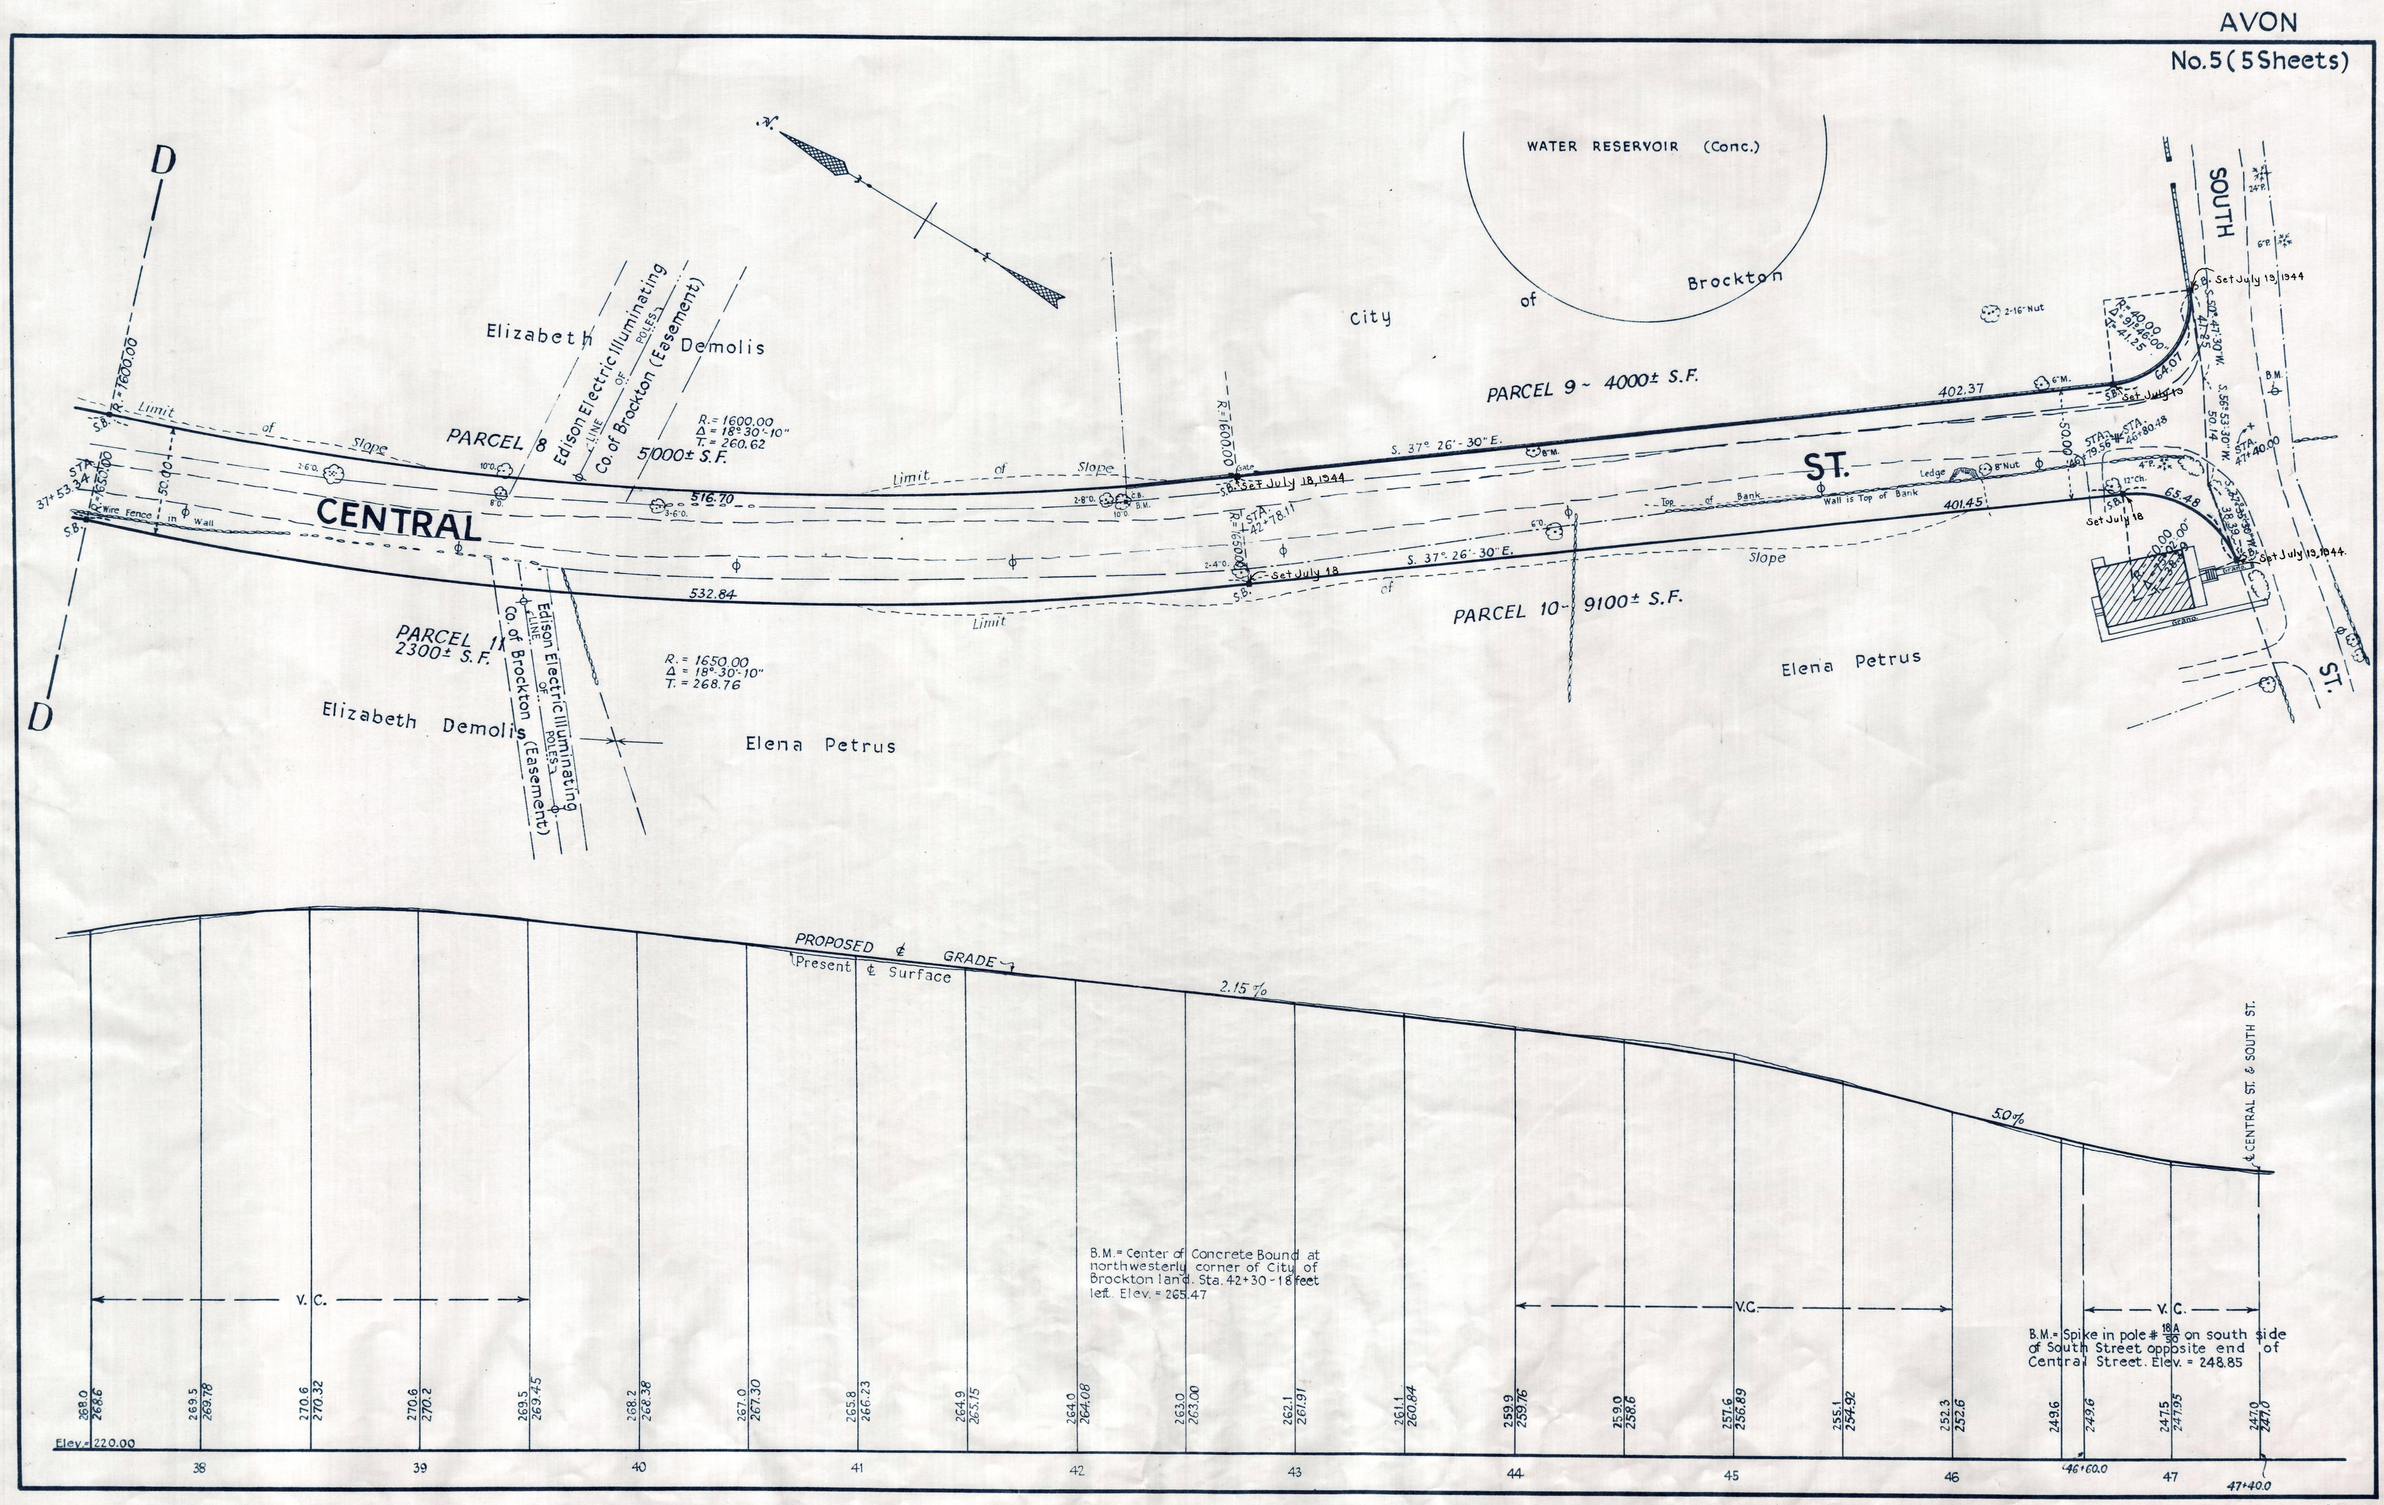
AVON
No.5 (5 Sheets)
WATER RESERVOIR (Conc.)
City of Brockton
Elizabeth Demolis
Edison Electric Illuminating Co. of Brockton (Easement)
LINE OF POLES
PARCEL 8
5000± S.F.
R.= 1600.00
Δ = 18°30'-10"
T. = 260.62
516.70
CENTRAL
ST.
SOUTH
ST.
PARCEL 9 ~ 4000± S.F.
402.37
S. 37° 26'-30" E.
Set July 18, 1944
Set July 19, 1944
Set July 18
Set July 19, 1944
Limit of Slope
Wire Fence in Wall
Top of Bank
Wall is Top of Bank
Ledge
401.45
65.48
532.84
PARCEL 10 ~ 9100± S.F.
PARCEL 11
2300± S.F.
R.= 1650.00
Δ = 18°30'-10"
T. = 268.76
Elena Petrus
Elizabeth Demolis
Elena Petrus
PROPOSED ℄ GRADE
Present ℄ Surface
2.15%
5.0%
℄ CENTRAL ST. & SOUTH ST.
V.C.
V.C.
V.C.
B.M.= Center of Concrete Bound at northwesterly corner of City of Brockton land. Sta. 42+30 - 18 feet left. Elev. = 265.47
B.M.= Spike in pole # 18A/50 on south side of South Street opposite end of Central Street. Elev. = 248.85
Elev.= 220.00
38
39
40
41
42
43
44
45
46
46+60.0
47
47+40.0

286-5