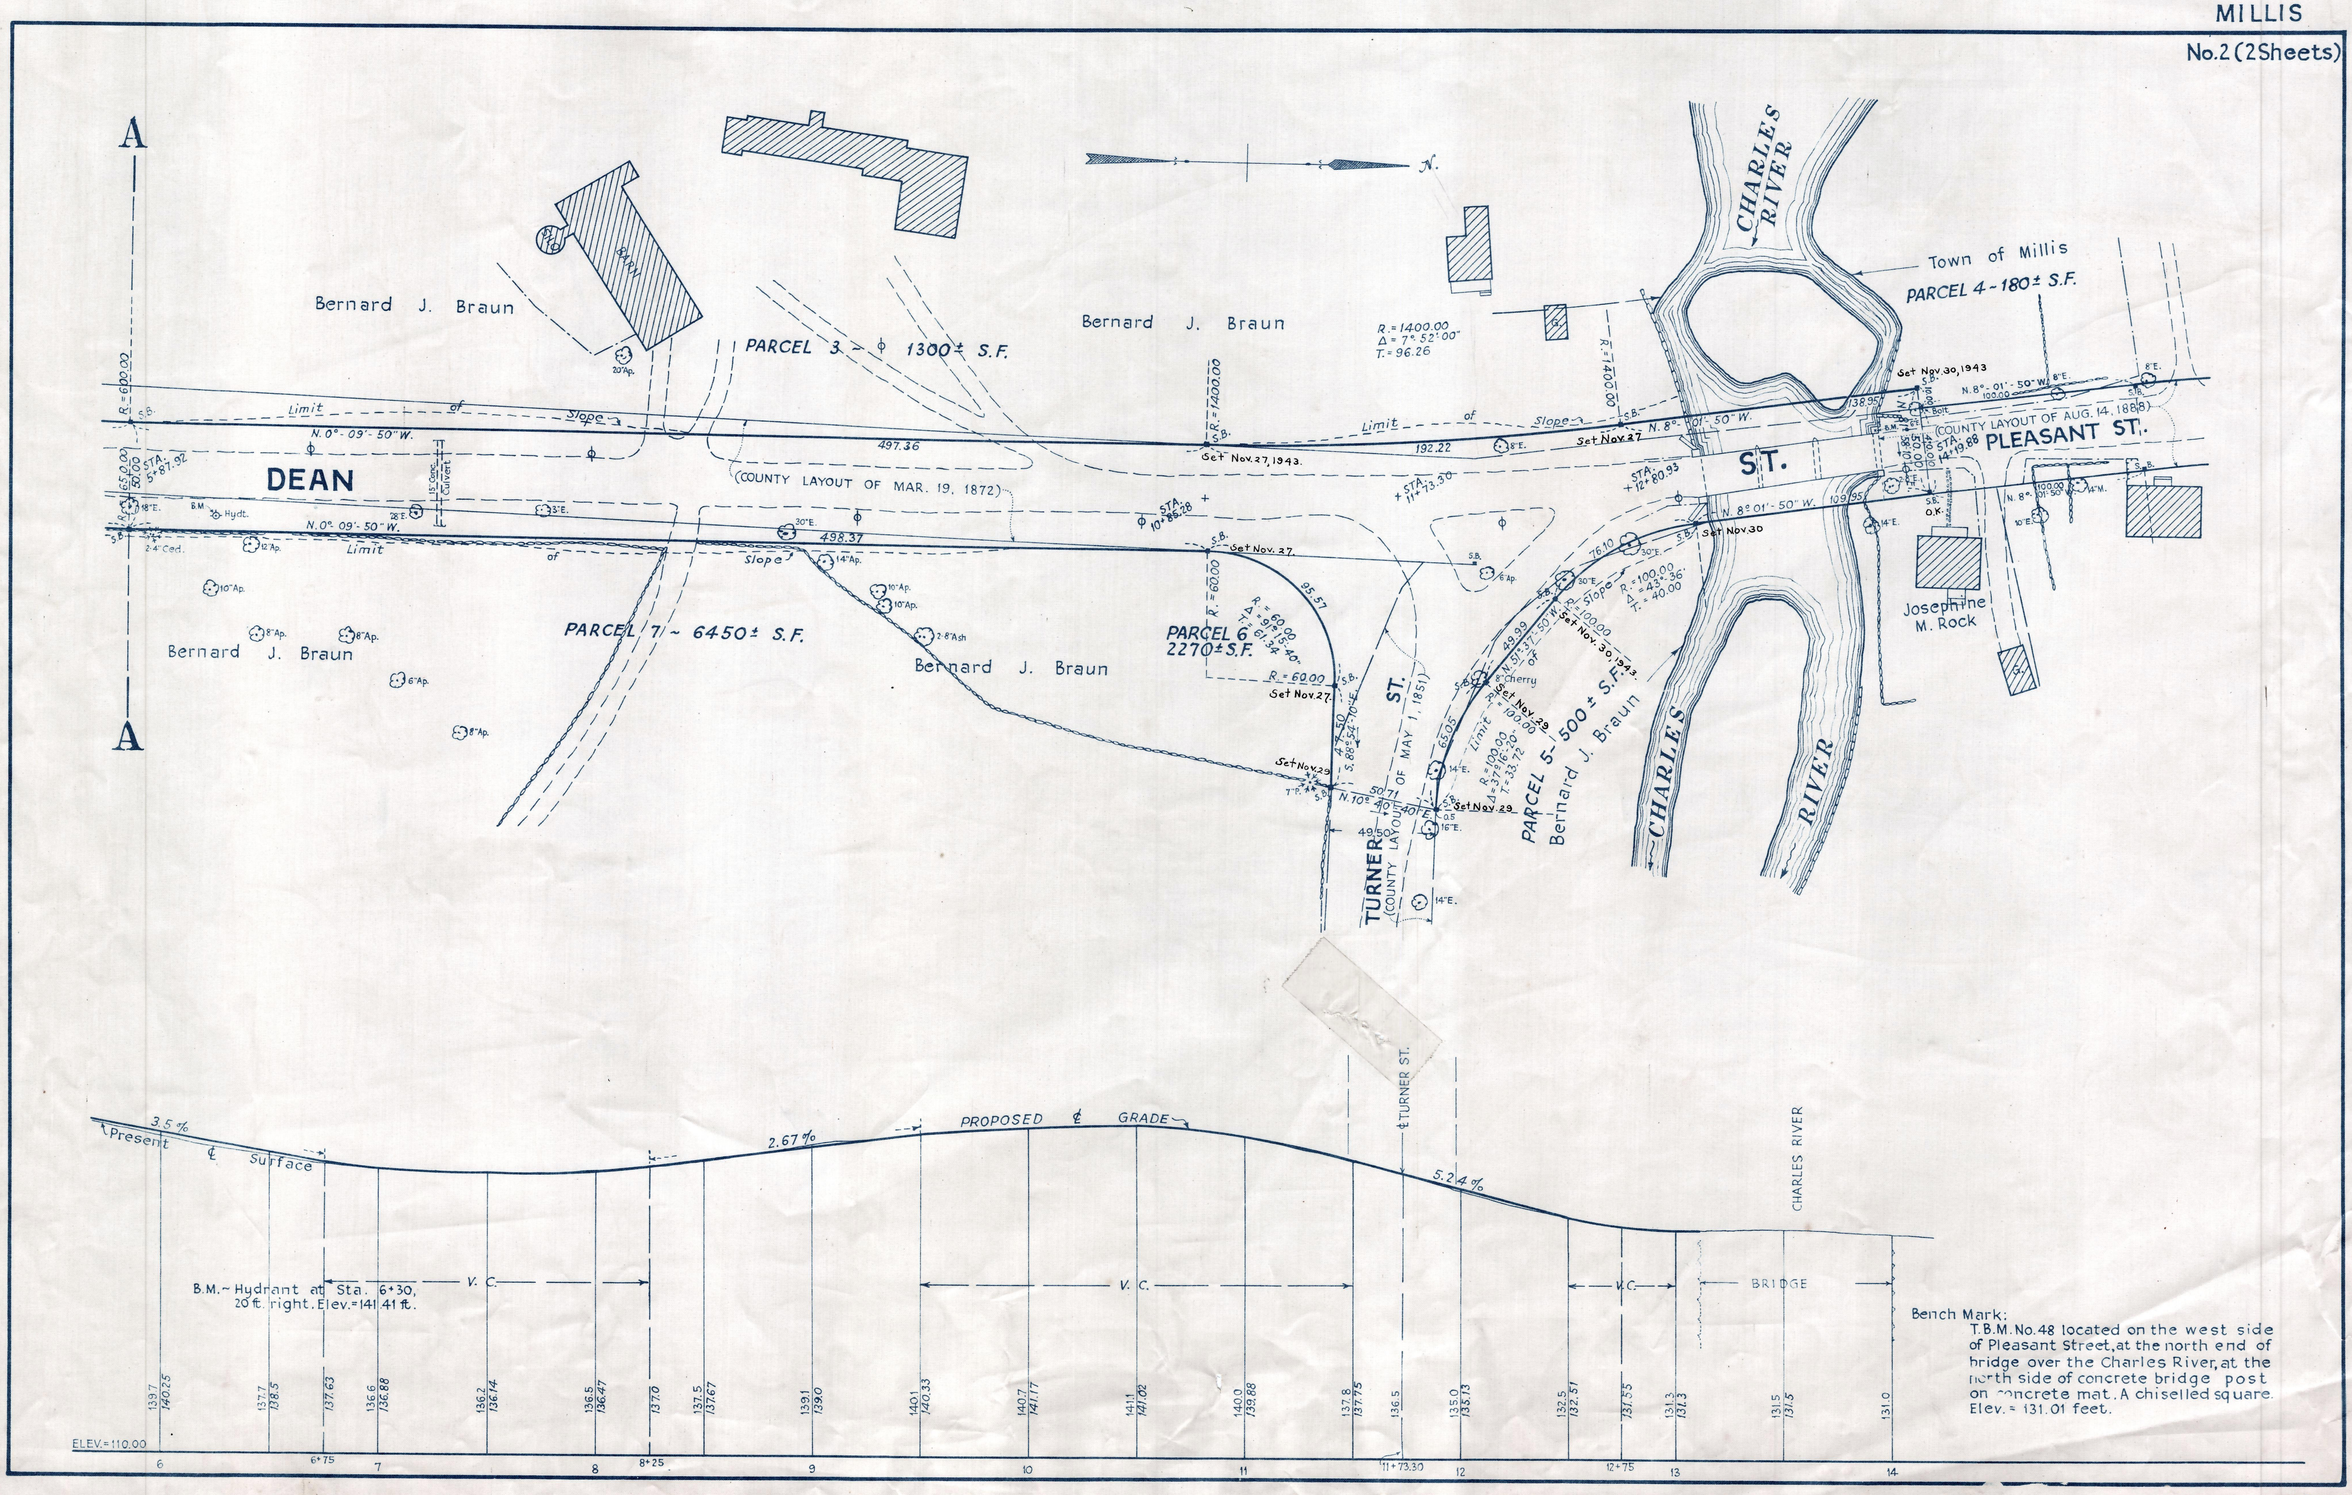

Bench Mark:
T.B.M. No. 48 located on the west side of Pleasant Street, at the north end of bridge over the Charles River, at the north side of concrete bridge post on concrete mat. A chiselled square. Elev. = 131.01 feet.