NORFOLK
No. 2 (8 Sheets)

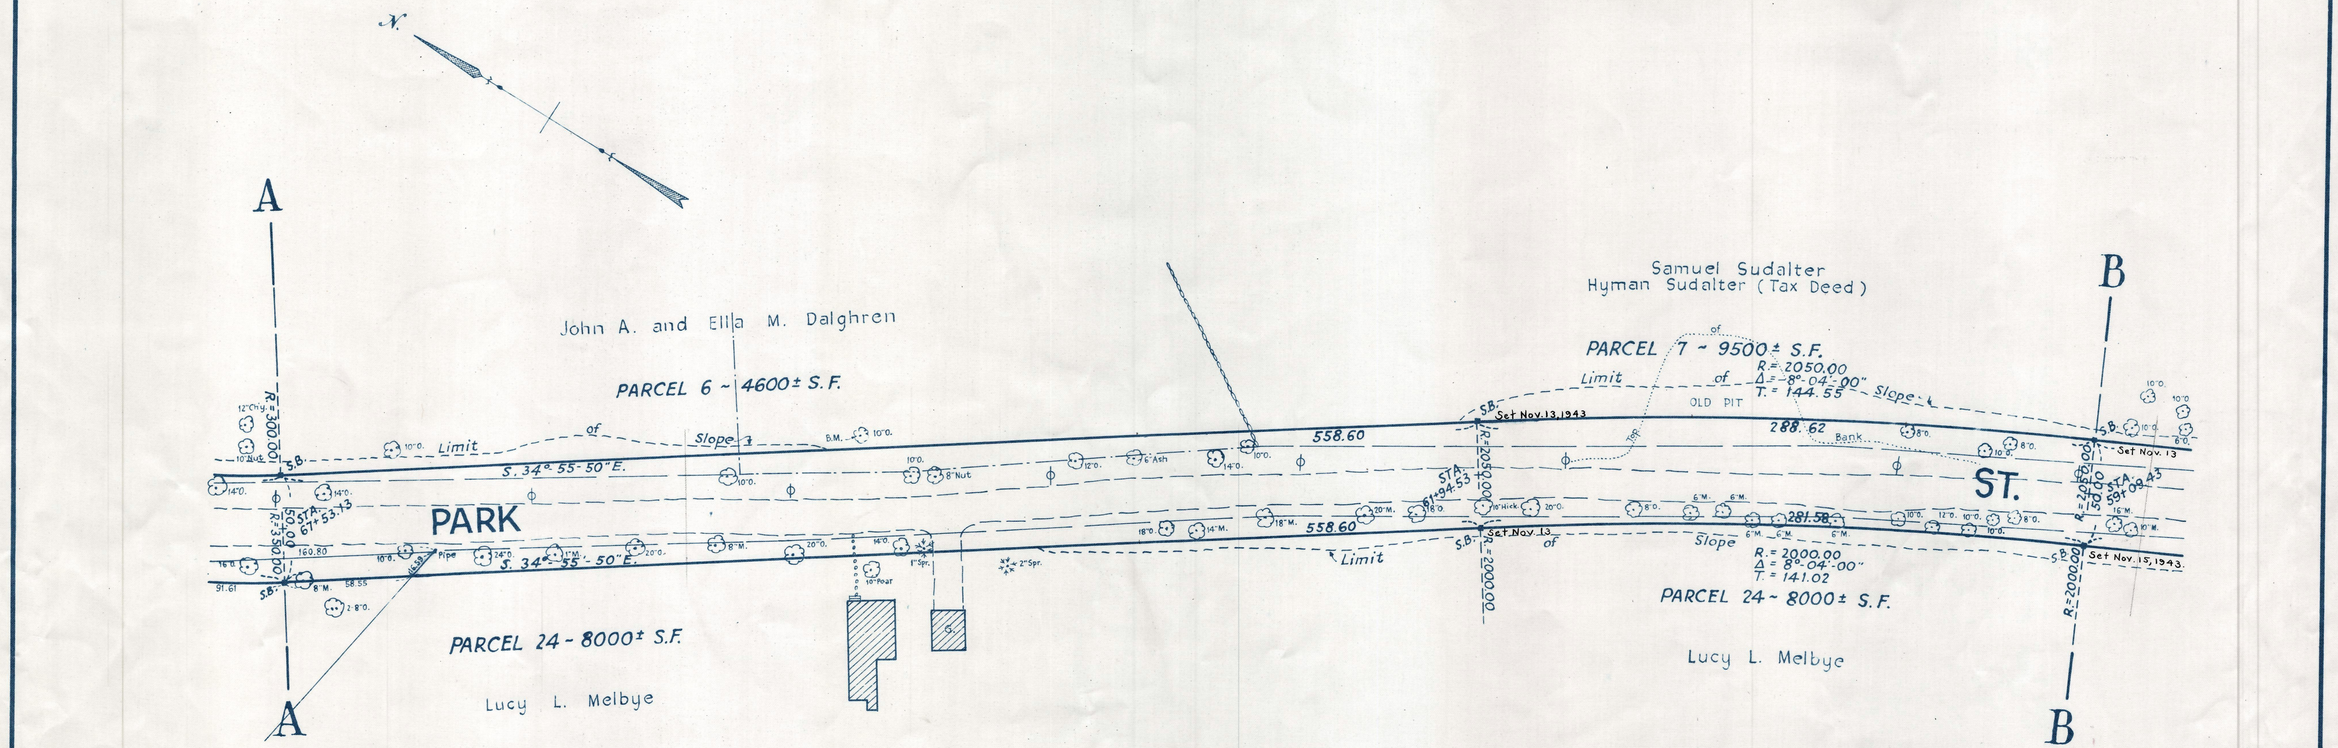


Change in grade made April 30, 1965
to increase rate and relieve water condition
at house located at 64+50

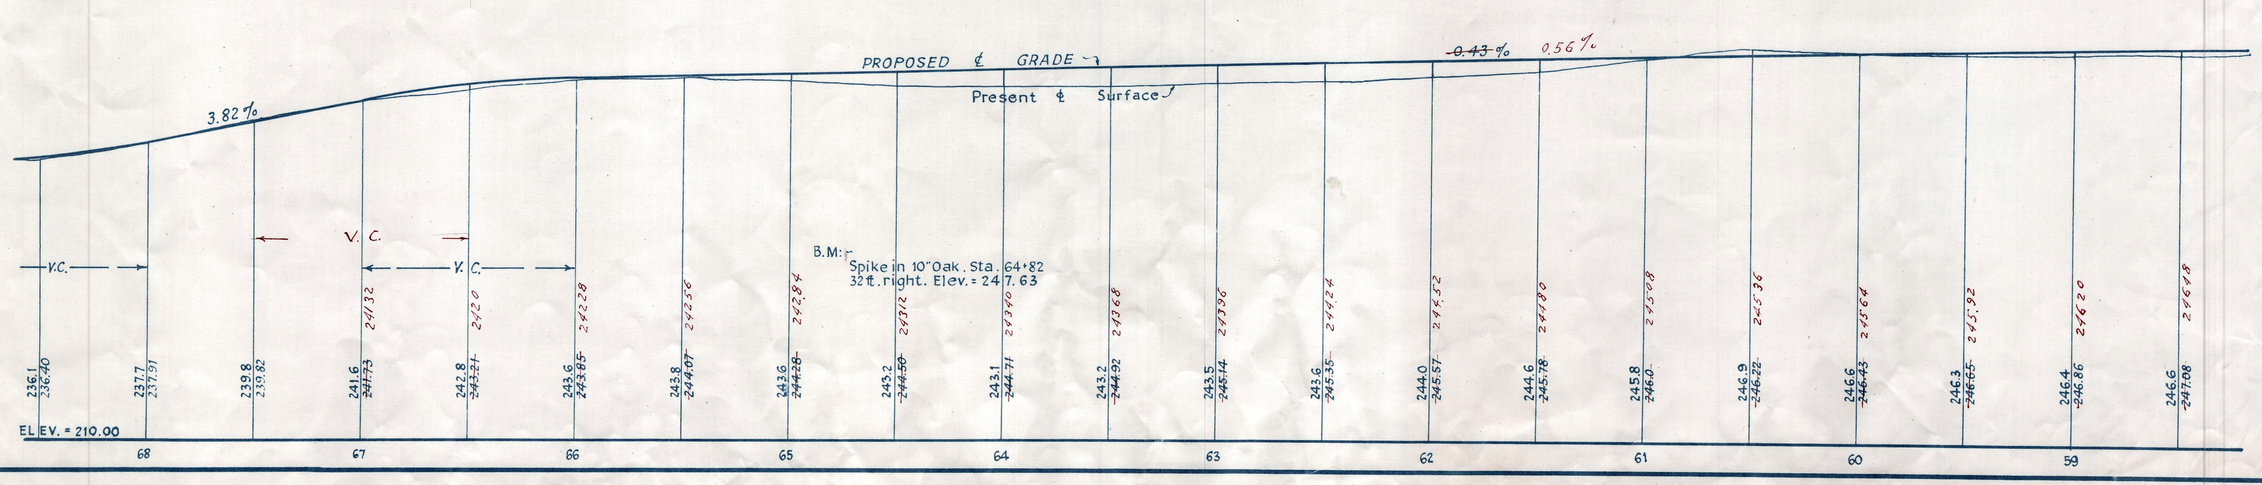


302-2