Plan and Profile
showing the Relocation and Widening of

WASHINGTON STREET, WALPOLE

from

HIGH PLAIN STREET TO COMMON STREET

as made by the Norfolk County Commissioners
by Return dated August 3, 1948.

Horizontal Scale: 1 inch = 40 feet.
Vertical Scale: 1 inch = 8 feet.

Wallace S. Carson County Engineer.

Frederick A. Leavitt CHAIRMAN.

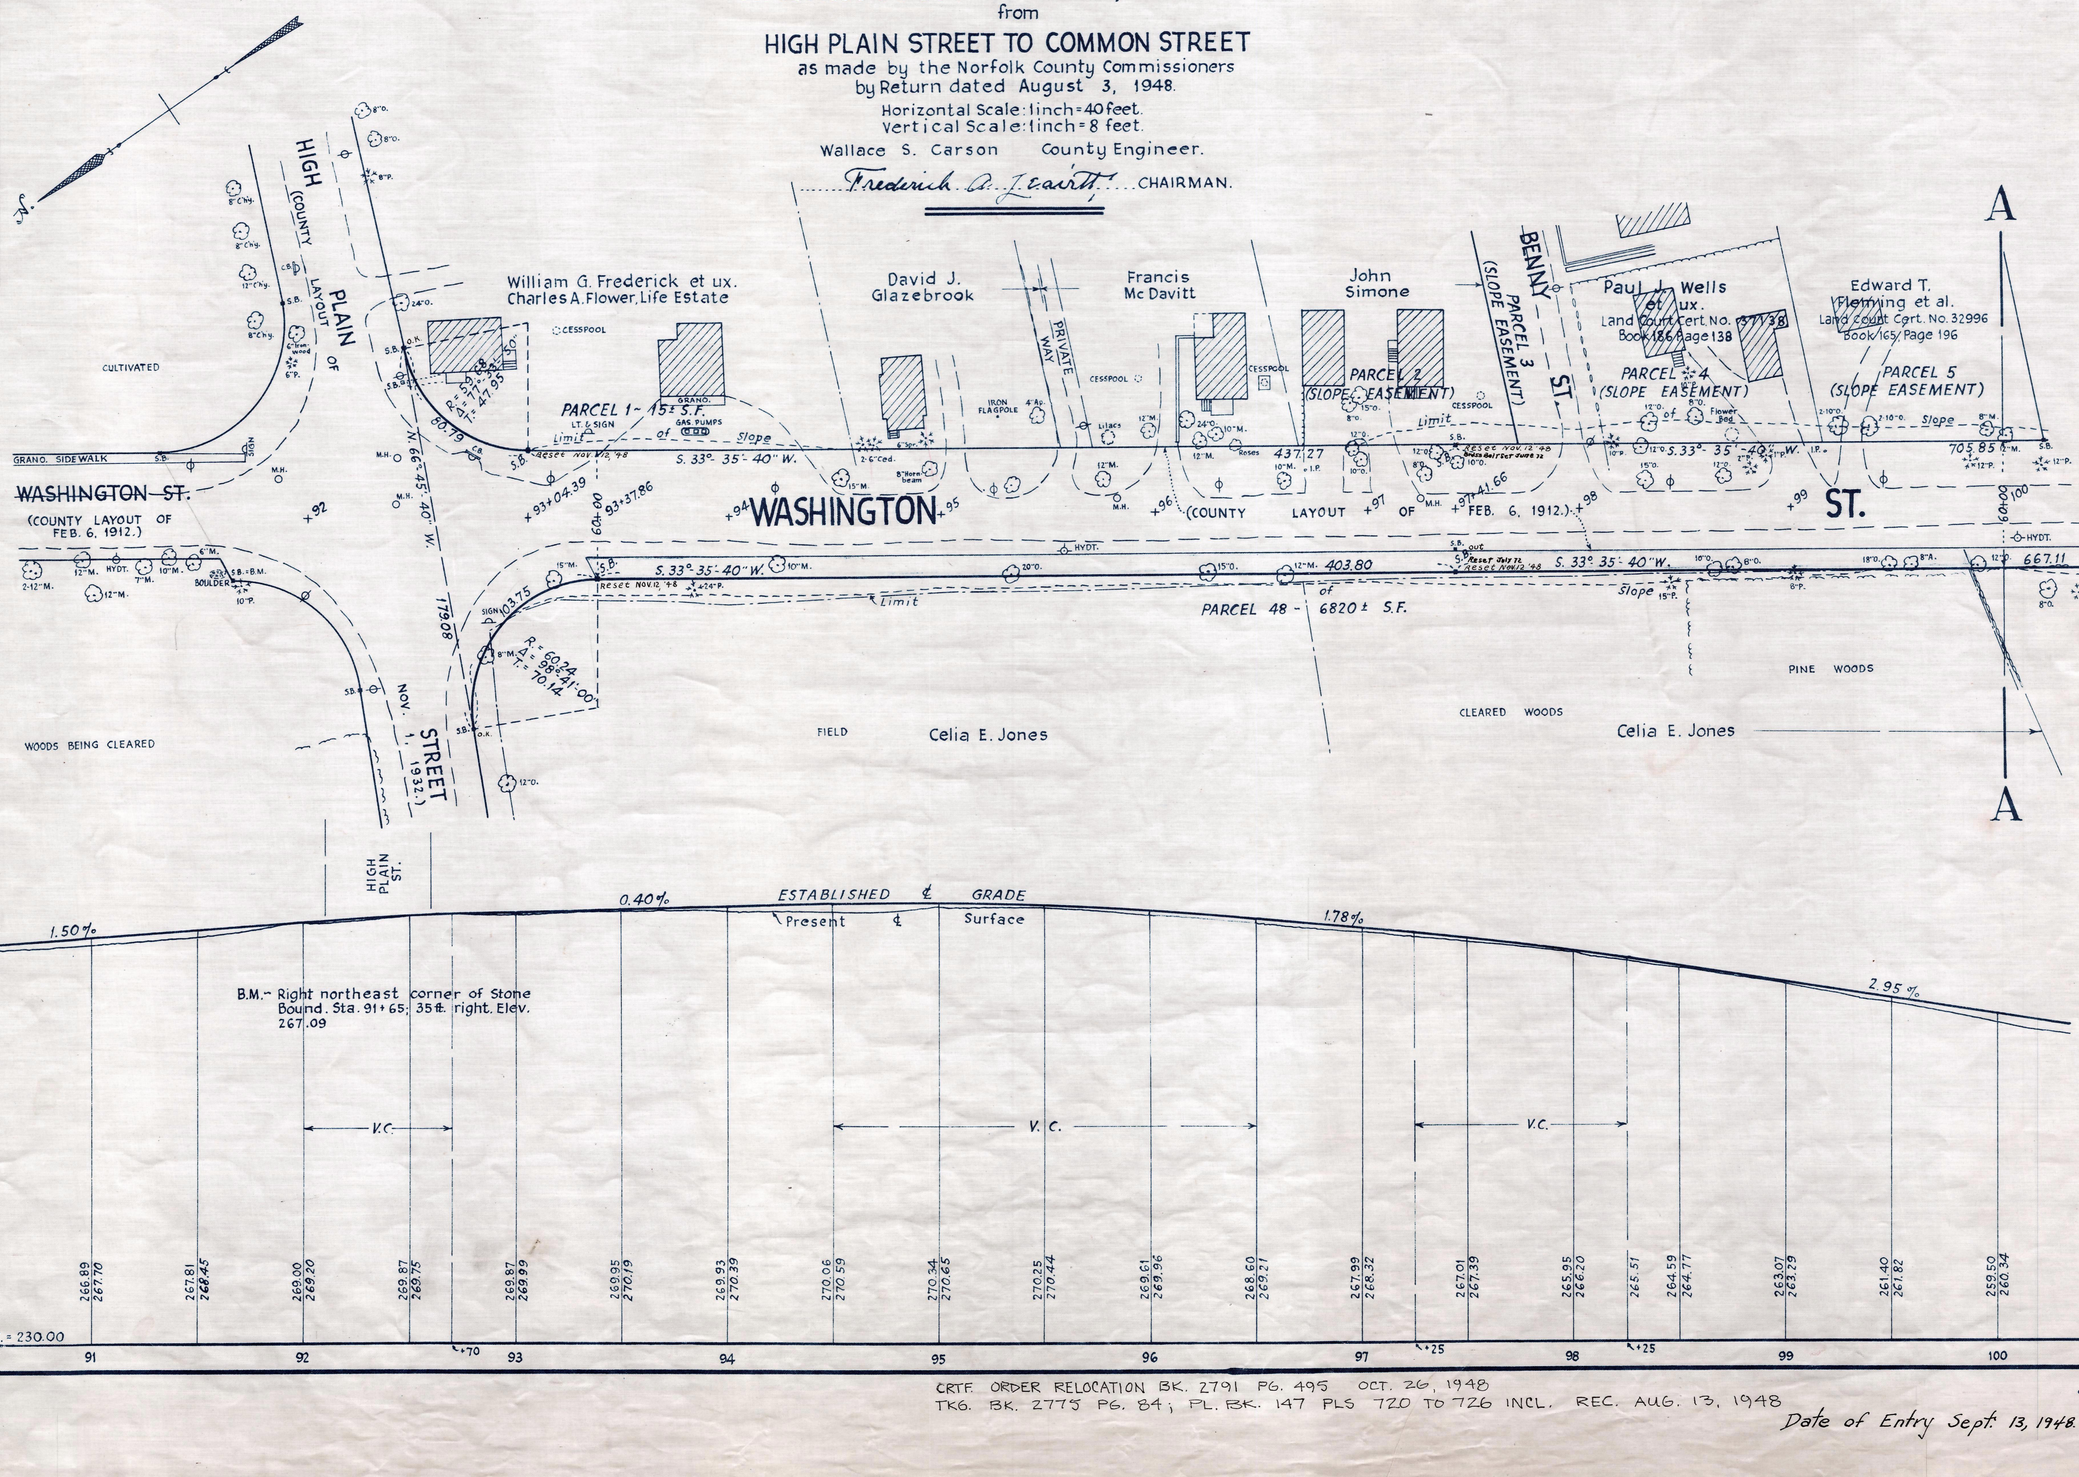

| | | |