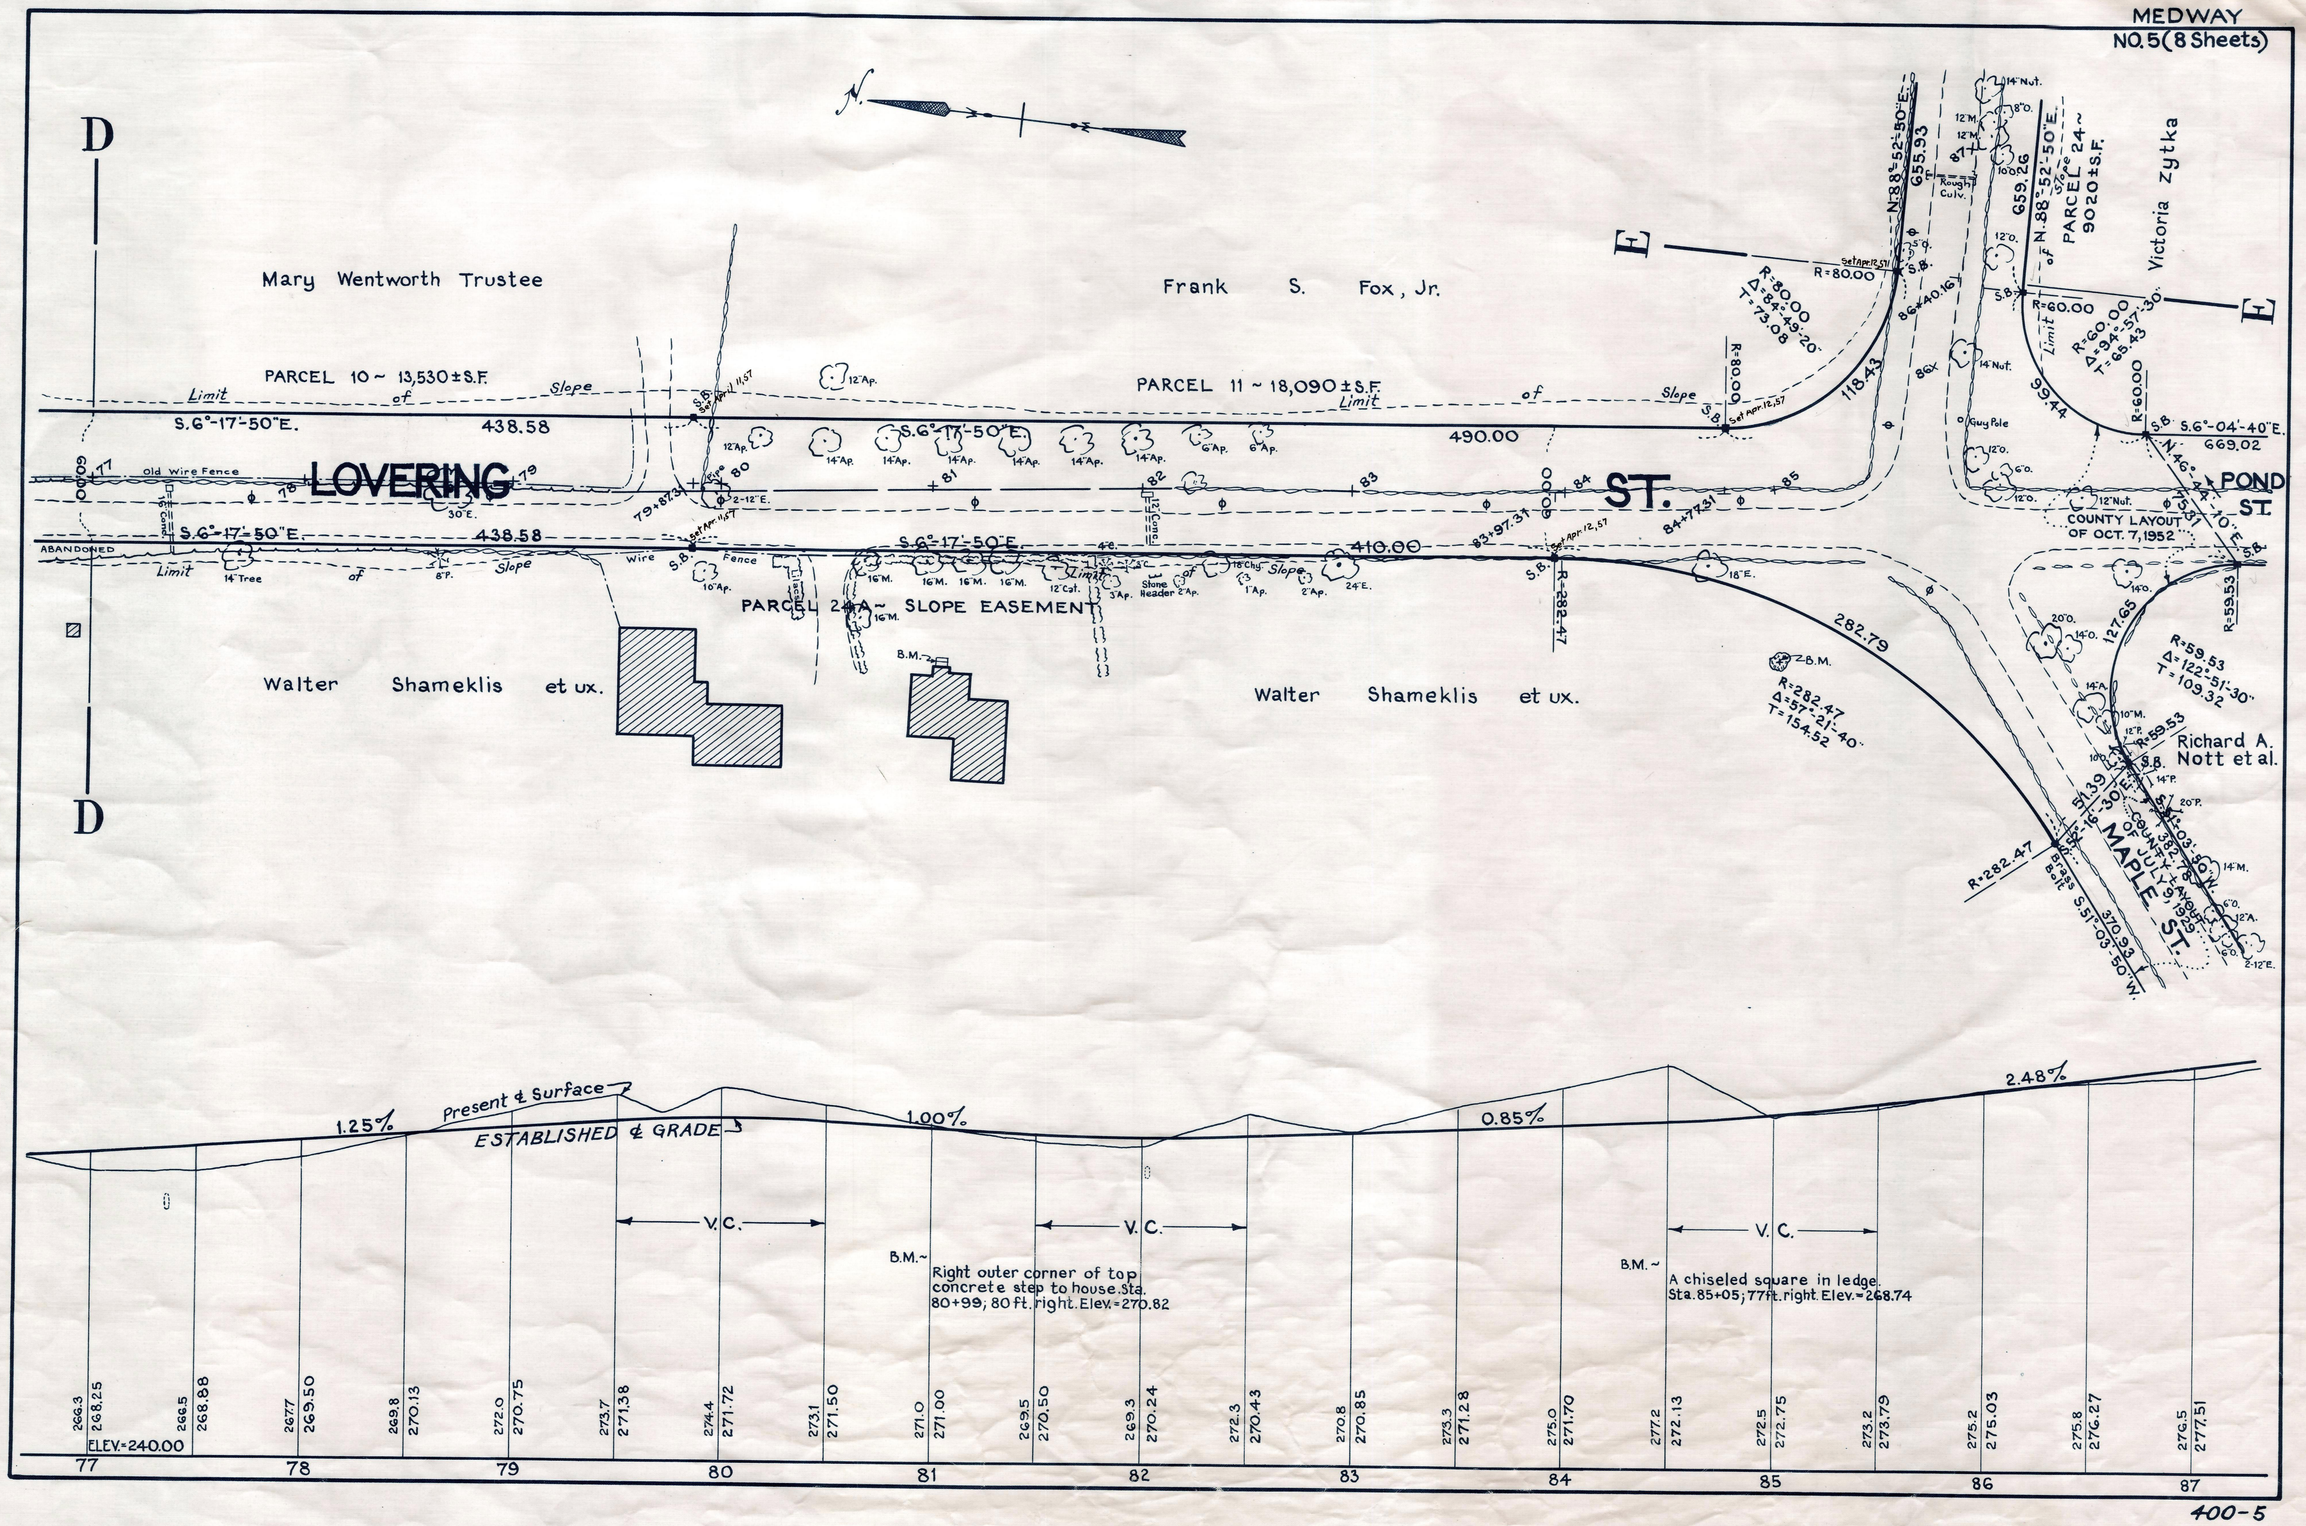
MEDWAY
NO. 5 (8 Sheets)
Mary Wentworth Trustee
Frank S. Fox, Jr.
PARCEL 10 ~ 13,530 ± S.F.
PARCEL 11 ~ 18,090 ± S.F.
Limit of Slope
S.6°-17'-50"E.
438.58
490.00
LOVERING ST.
Old Wire Fence
ABANDONED
Wire Fence
PARCEL 24A ~ SLOPE EASEMENT
Walter Shameklis et ux.
Walter Shameklis et ux.
Victoria Zytka
PARCEL 24 ~ 9020 ± S.F.
S.6°-04'-40"E.
669.02
POND ST.
COUNTY LAYOUT OF OCT. 7, 1952
Richard A. Nott et al.
MAPLE ST.
COUNTY LAYOUT OF JULY 9, 1929
Present ℄ Surface
ESTABLISHED ℄ GRADE
1.25%
1.00%
0.85%
2.48%
V.C.
B.M. ~ Right outer corner of top concrete step to house. Sta. 80+99; 80 ft. right. Elev. = 270.82
B.M. ~ A chiseled square in ledge. Sta. 85+05; 77 ft. right. Elev. = 268.74
ELEV. = 240.00
77
78
79
80
81
82
83
84
85
86
87

400-5