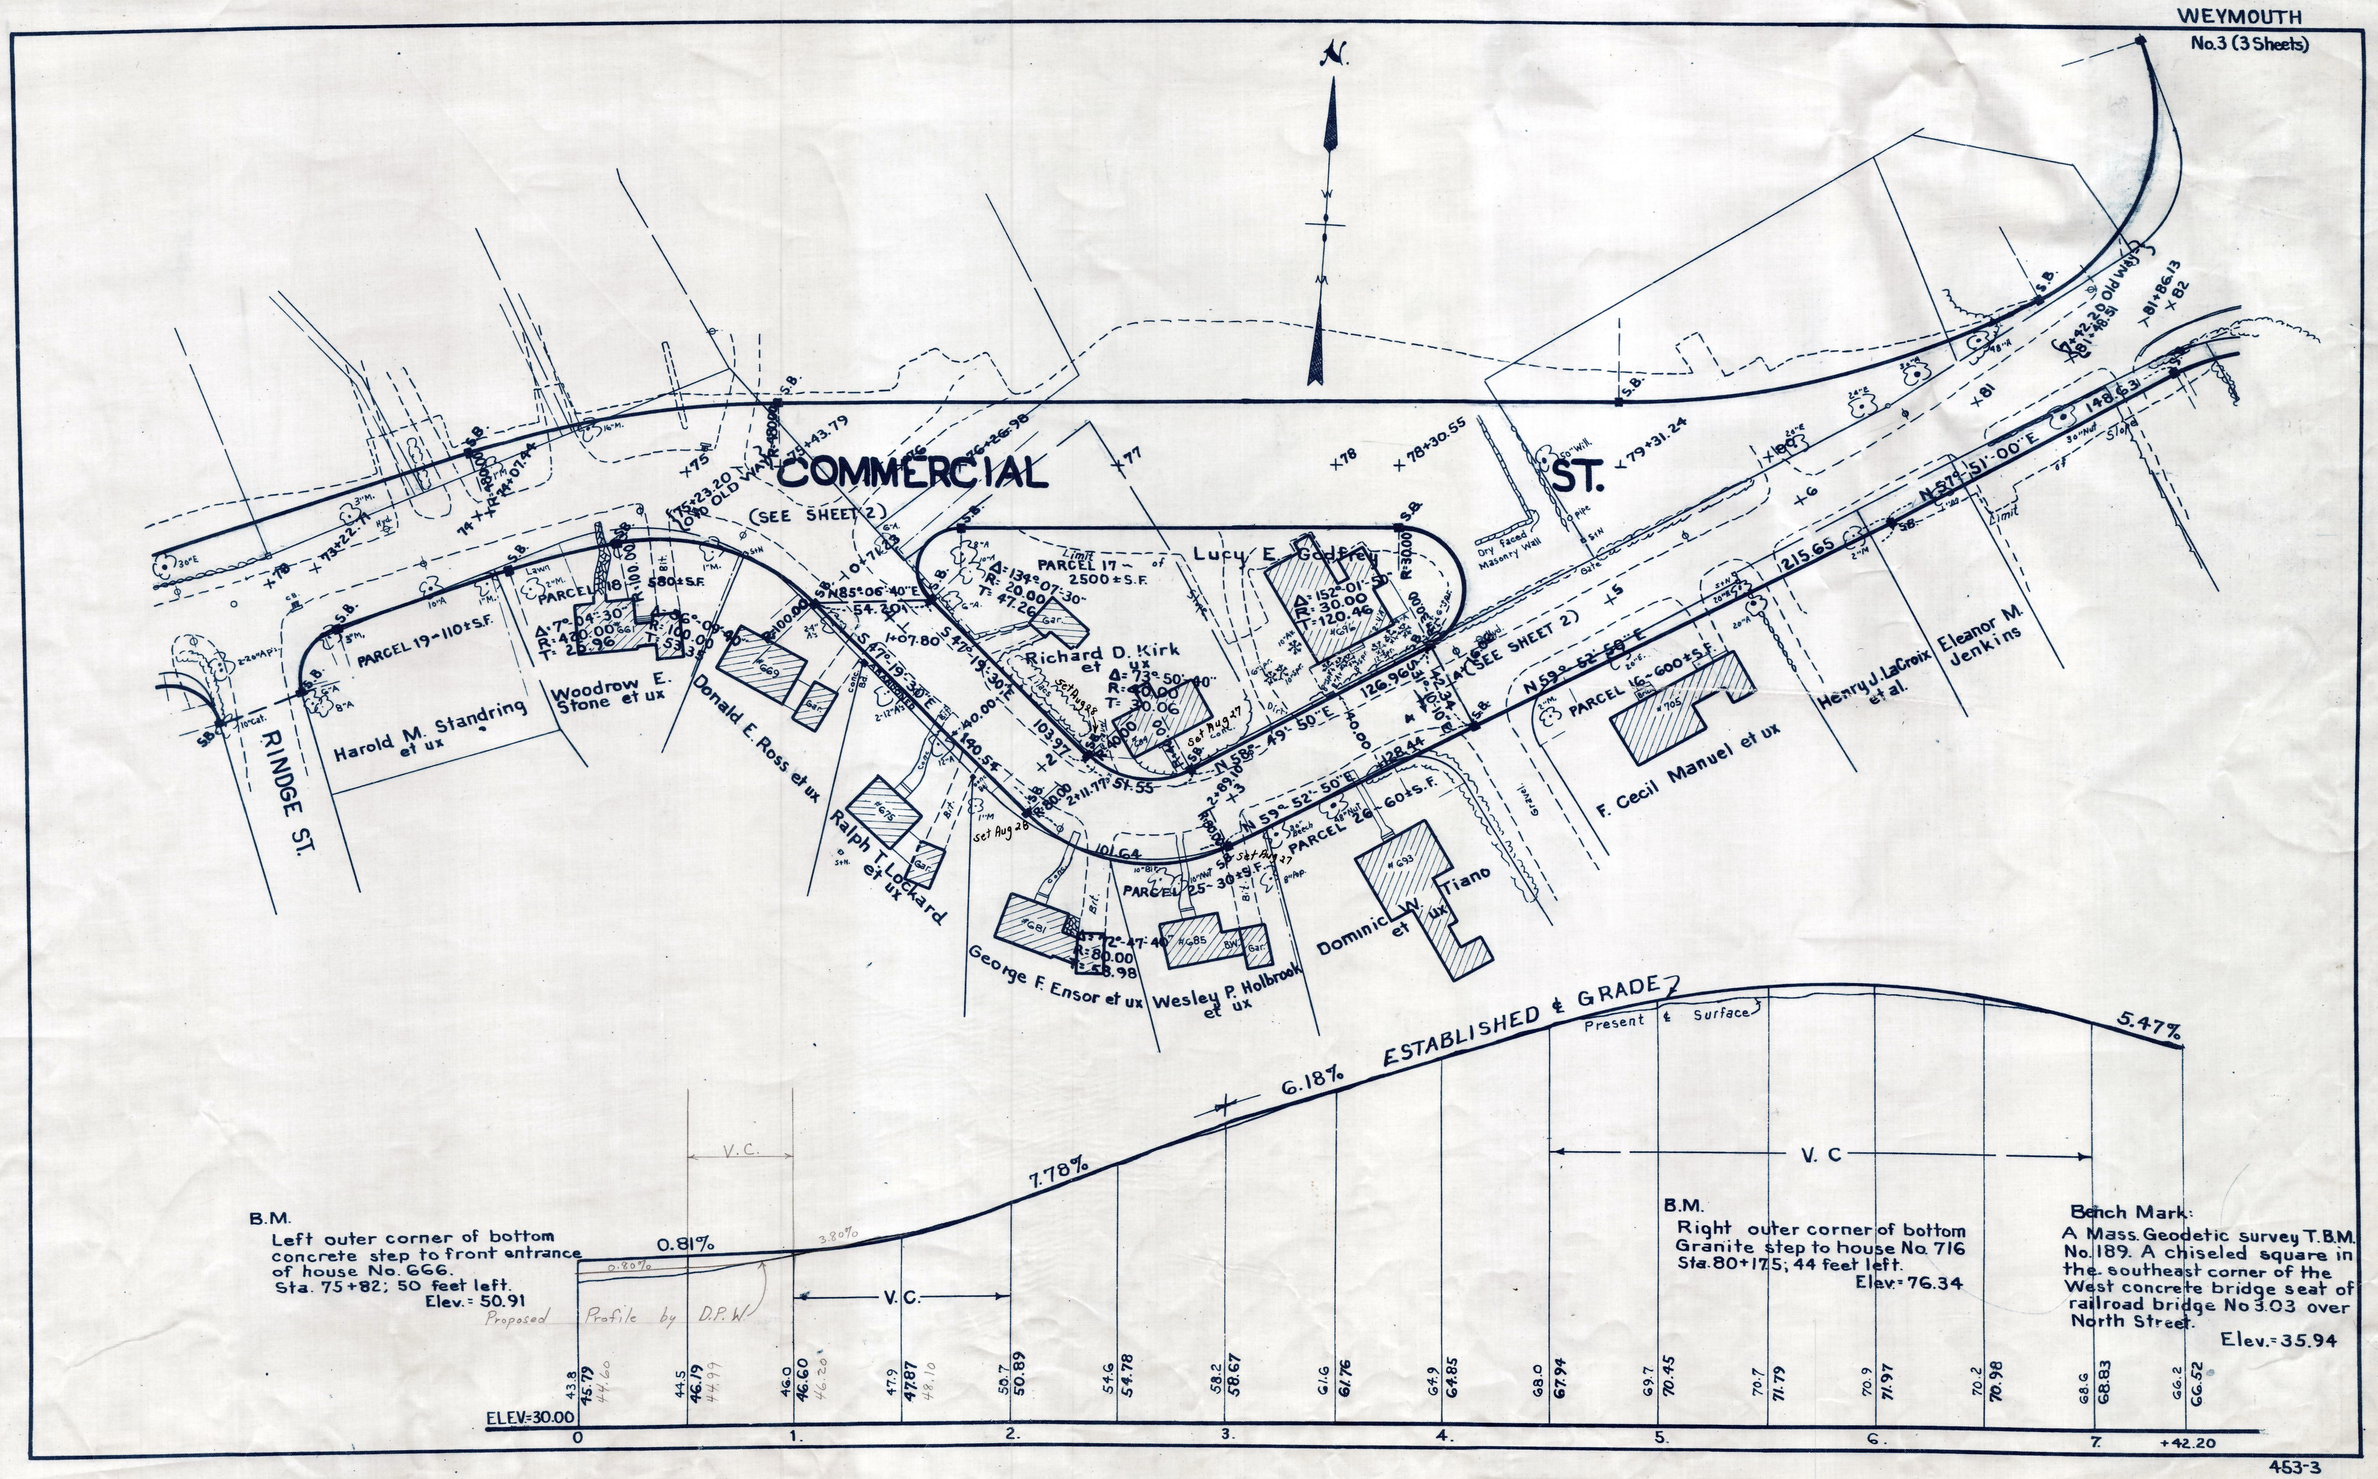
WEYMOUTH
No.3 (3 Sheets)
COMMERCIAL ST.
(SEE SHEET 2)
RINDGE ST.
Harold M. Standring et ux
Woodrow E. Stone et ux
Donald E. Ross et ux
Ralph T. Lockard et ux
George F. Ensor et ux
Wesley P. Holbrook et ux
Dominic W. Tiano et ux
F. Cecil Manuel et ux
Henry J. LaCroix et al.
Eleanor M. Jenkins
Lucy E. Godfrey
Richard D. Kirk et ux
PARCEL 17 - 2500±S.F.
PARCEL 18 - 580±S.F.
PARCEL 19 - 110±S.F.
PARCEL 16 - 600±S.F.
PARCEL 25 - 30±S.F.
PARCEL 26 - 60±S.F.
Dry Faced Masonry Wall
ESTABLISHED ℄ GRADE
Present ℄ Surface
0.81%
7.78%
6.18%
5.47%
V.C.
B.M.
Left outer corner of bottom concrete step to front entrance of house No. 666.
Sta. 75+82; 50 feet left.
Elev.= 50.91
Proposed Profile by D.P.W.
B.M.
Right outer corner of bottom Granite step to house No. 716
Sta. 80+17.5; 44 feet left.
Elev.= 76.34
Bench Mark:
A Mass. Geodetic survey T.B.M. No. 189. A chiseled square in the southeast corner of the West concrete bridge seat of railroad bridge No 3.03 over North Street.
Elev.= 35.94
ELEV.=30.00
0
1.
2.
3.
4.
5.
6.
7.
+42.20
453-3