WESTWOOD

One Sheet

Plan showing
Profile and Slope Easements
for the construction of a portion of

HARTFORD STREET, WESTWOOD

between

A POINT ABOUT 650 FEET WESTERLY OF HIGH ROCK STREET AND HIGH ROCK STREET

as made by the Norfolk County Commissioners
by Return dated July 2, 1968
Horizontal Scale: 1 inch = 40 feet.
Vertical Scale: 1 inch = 8 feet.
Charles C. Cain, County Engineer
James J. Collins CHAIRMAN.

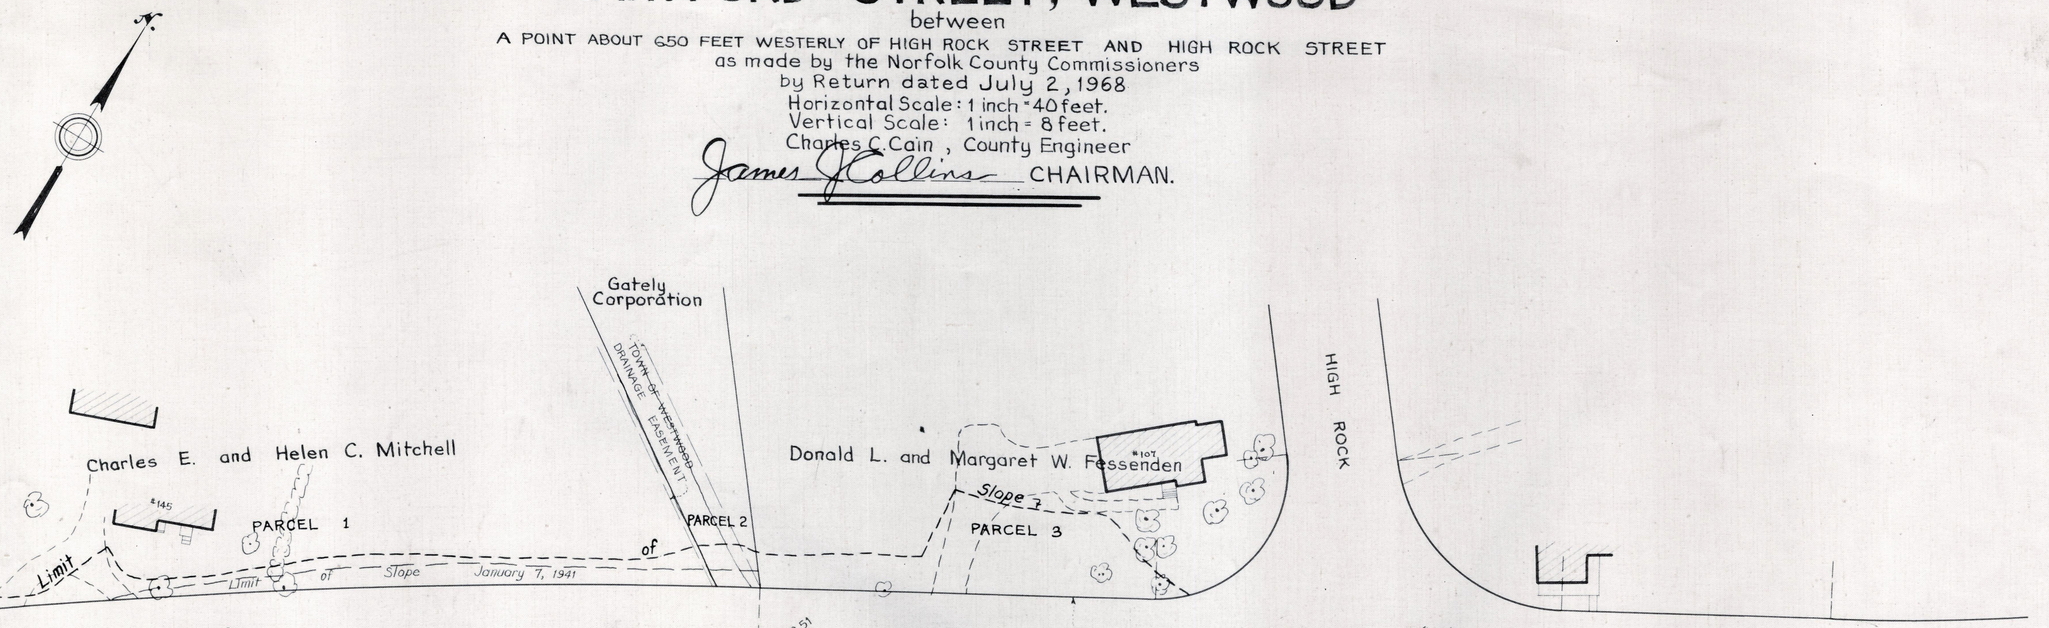

~~Elevations based on sea level datum of 1929.~~
See note on plan No. 277 – These elevations are on the same base that was used in 1941.

554

Rec. in Registry 4528-523 ~ 7-24-68
Pl. Bk. 224 No. 562 of 1968