FOXBOROUGH
NO. 1 (2 SHEETS)

SCALE IN FEET
HORIZ.= 0 20 40 80 120
VERT.= 0 4 8 16 24

I CERTIFY THAT THIS PLAN CONFORMS WITH THE RULES AND REGULATIONS OF THE REGISTERS OF DEEDS.

Alvah L. Downs

Plan and Profile
showing the Relocation and Widening
of

BEACH STREET, FOXBOROUGH

between
NORTH STREET AND MEADOWVIEW ROAD
as made by the Norfolk County Commissioners
by Return dated May 31, 1978
Horizontal Scale: 1 inch = 40 feet
Vertical Scale: 1 inch = 8 feet
Alvah L. Downs County Engineer

James J. Collins CHAIRMAN

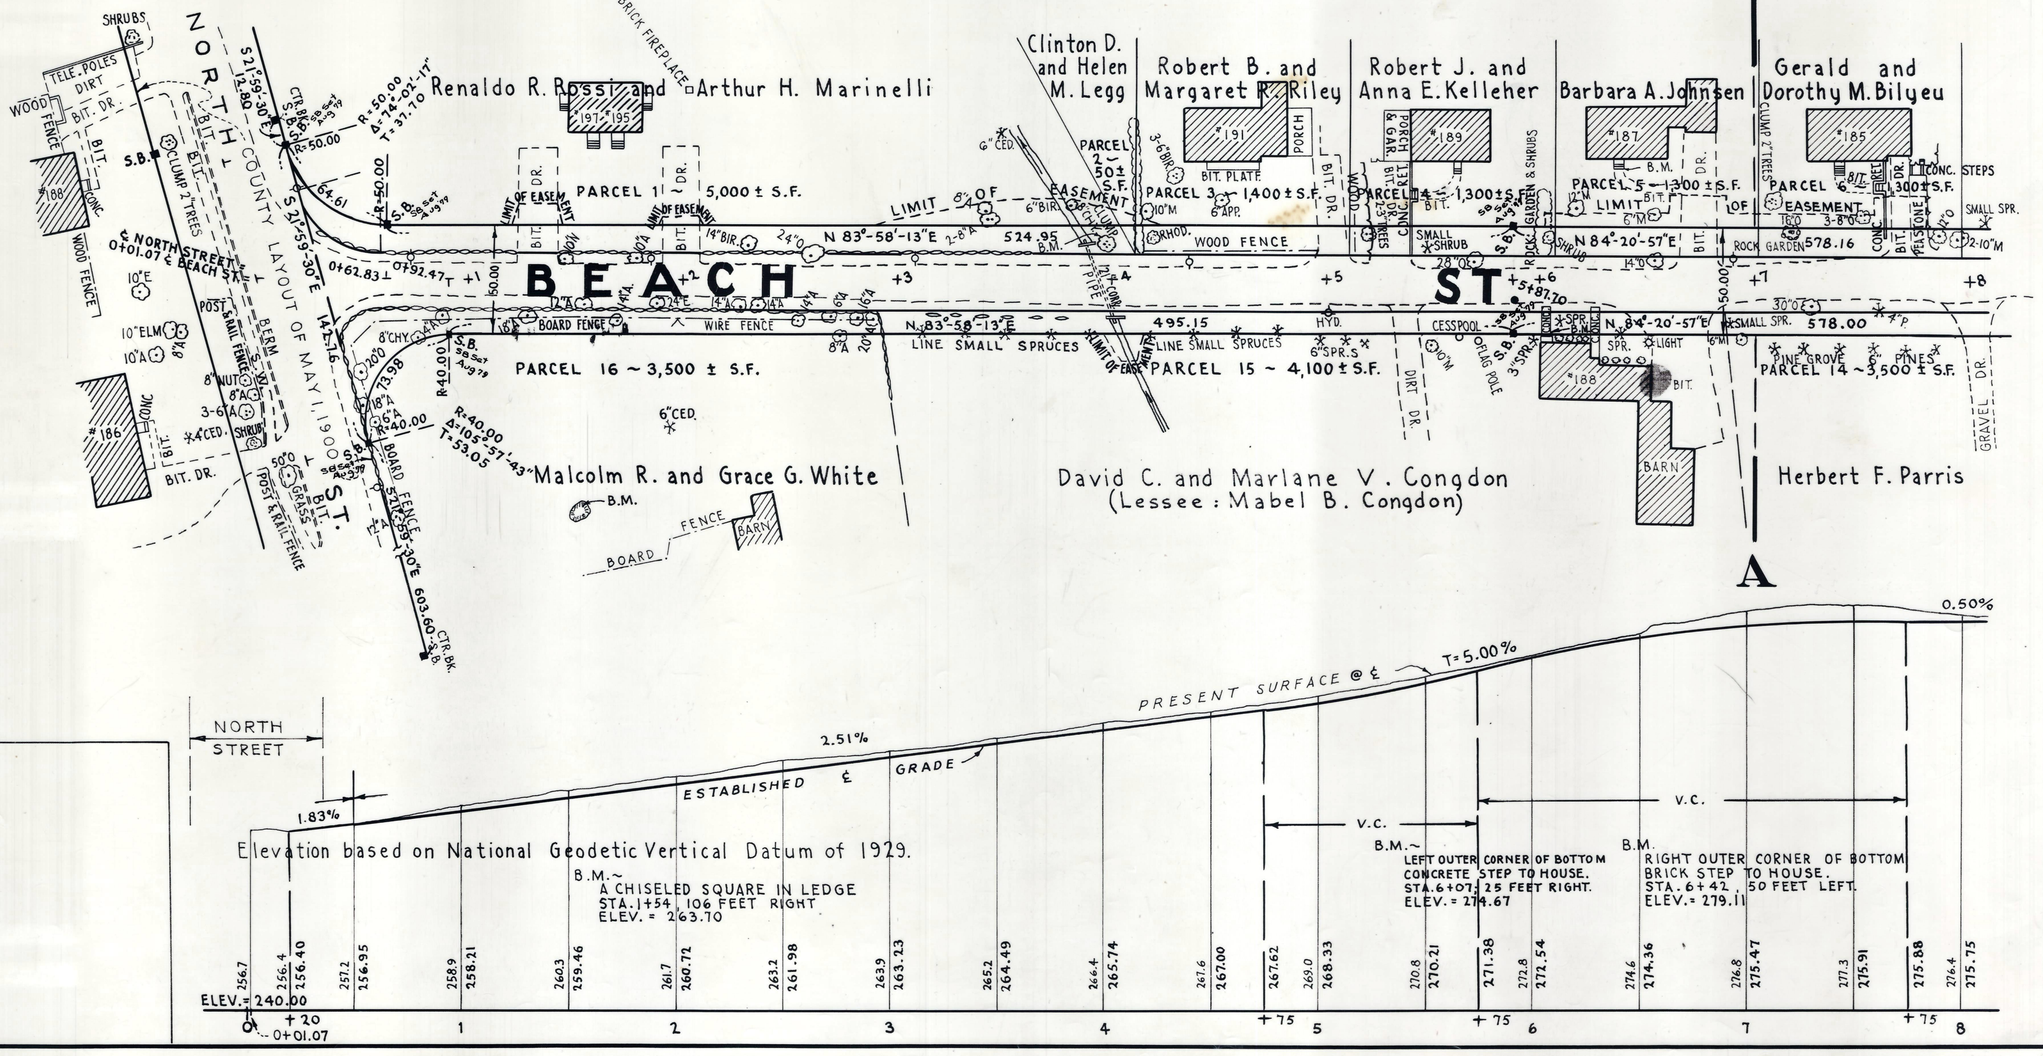

Elevation based on National Geodetic Vertical Datum of 1929.

B.M.~ A CHISELED SQUARE IN LEDGE
STA. 1+54, 106 FEET RIGHT
ELEV. = 263.70

B.M.~ LEFT OUTER CORNER OF BOTTOM CONCRETE STEP TO HOUSE.
STA. 6+07, 25 FEET RIGHT.
ELEV. = 274.67

B.M. RIGHT OUTER CORNER OF BOTTOM BRICK STEP TO HOUSE.
STA. 6+42, 50 FEET LEFT.
ELEV. = 279.11

OFFICE COPY

604-1

RECEIVED IN REGISTRY 5472-301
JUNE 9, 1978
PLAN BOOK 268 PL. NO. 405 OF 1978 Fee