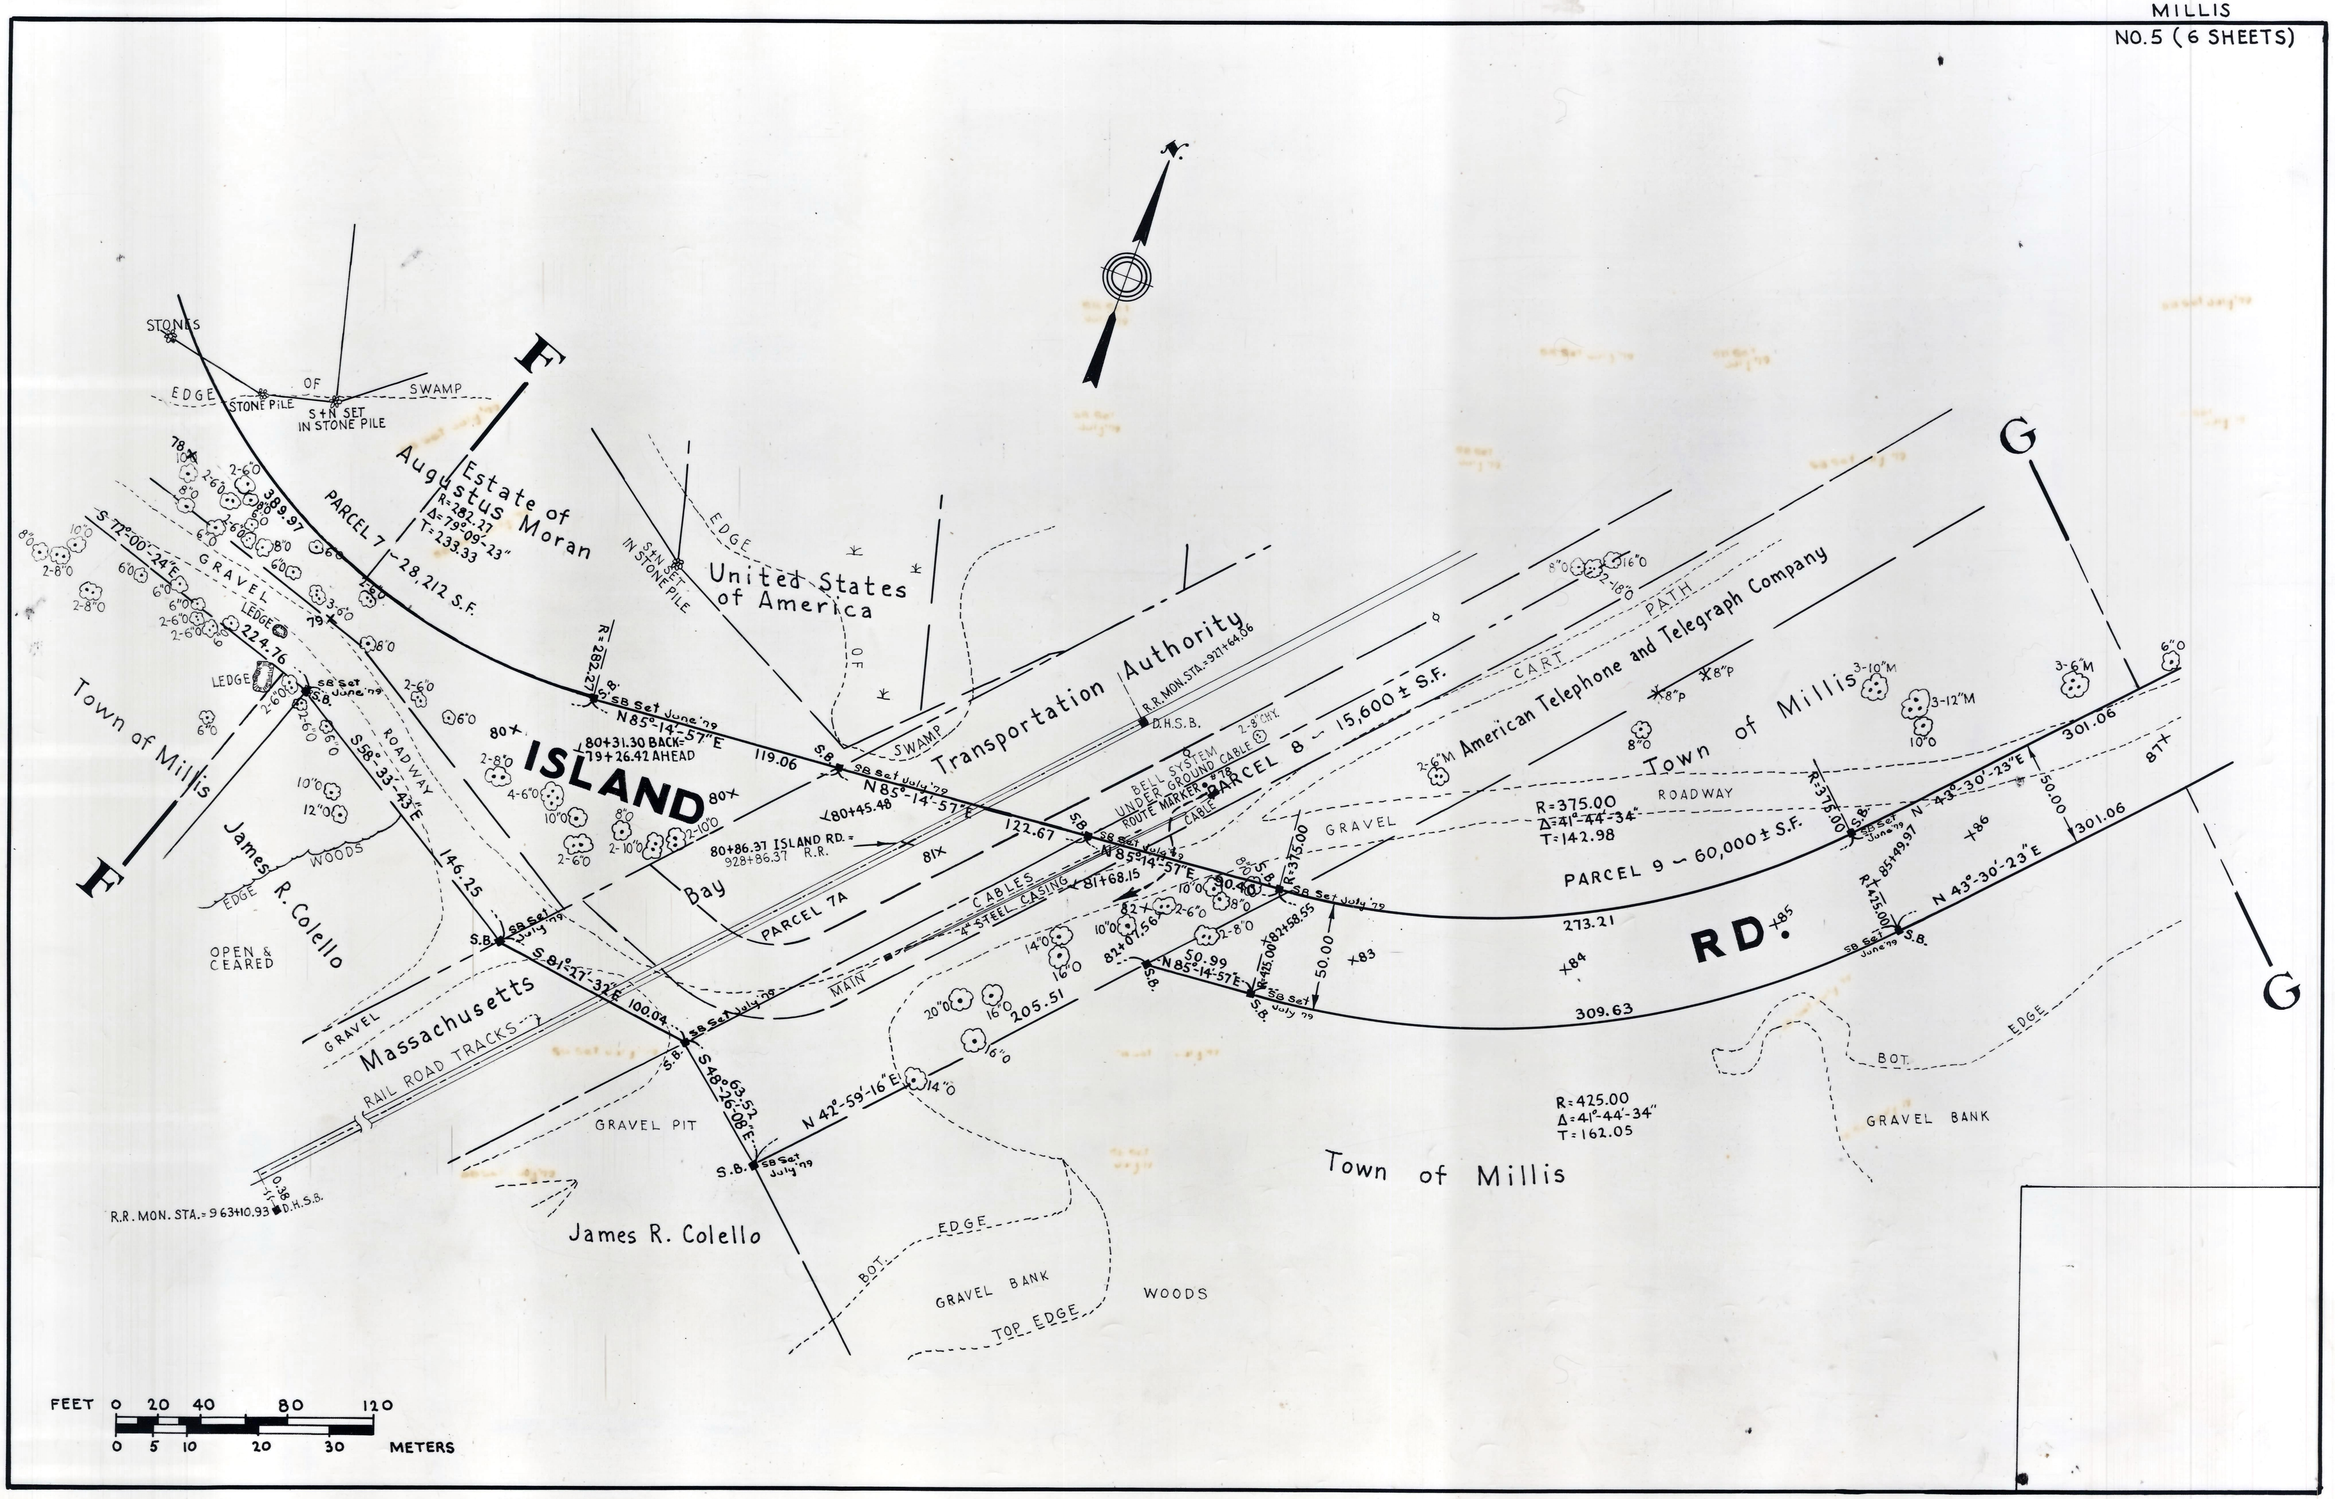
STONES
EDGE OF SWAMP
STONE PILE
S+N SET IN STONE PILE
Estate of Augustus Moran
PARCEL 7 – 28,212 S.F.
R=282.27
Δ=79°-09'-23"
T=233.33
United States of America
S+N SET IN STONE PILE
EDGE OF SWAMP
Transportation Authority
R.R. MON. STA.=927+64.06
D.H.S.B.
PARCEL 8 – 15,600 ± S.F.
American Telephone and Telegraph Company
CART PATH
Town of Millis
ISLAND
Bay
PARCEL 7A
80+31.30 BACK=79+26.42 AHEAD
80+86.37 ISLAND RD.=928+86.37 R.R.
BELL SYSTEM UNDER GROUND CABLE
ROUTE MARKER #78
CABLES
4" STEEL CASING
MAIN
PARCEL 9 – 60,000 ± S.F.
R=375.00
Δ=41°-44'-34"
T=142.98
ROADWAY
GRAVEL
RD.
N 43°-30'-23"E
301.06
309.63
273.21
205.51
N 42°-59'-16"E
S 48°-26'-08"E
63.52
S 81°-27'-32"E
100.04
146.25
S 58°-33'-43"E
S 72°-00'-24"E
224.76
389.97
R=282.27
N 85°-14'-57"E
119.06
122.67
50.99
50.00
R=425.00
Δ=41°-44'-34"
T=162.05
Town of Millis
James R. Colello
OPEN & CEARED
WOODS
EDGE
GRAVEL
Massachusetts
RAIL ROAD TRACKS
GRAVEL PIT
R.R. MON. STA.=963+10.93
D.H.S.B.
James R. Colello
BOT. EDGE
GRAVEL BANK
TOP EDGE
WOODS
BOT. EDGE
GRAVEL BANK
FEET 0 20 40 80 120
0 5 10 20 30 METERS