NORFOLK

ONE SHEET

Plan showing the Discontinuance
of a portion of

UNION STREET, NORFOLK, MA

at its junction with NORTH STREET as laid out
by the NORFOLK COUNTY COMMISSIONERS
on September 22, 1931
as made by the Norfolk County Commissioners
by Return dated September 26, 2007
Scale: 1 inch = 30 feet
Joseph M. McNichols, County Surveyor

Peter H. Collins CHAIRMAN

30 0 15 30 60

"I HEREBY CERTIFY THAT THIS PLAN WAS PREPARED IN CONFORMANCE WITH THE RULES AND REGULATIONS OF THE REGISTERS OF DEEDS."

JOSEPH M. McNICHOLS No. 39997 LAND SURVEYOR

PROFESSIONAL LAND SURVEYOR DATE: 9/26/2007

A TRUE COPY —
Attest: Walter F. Smith Clerk.

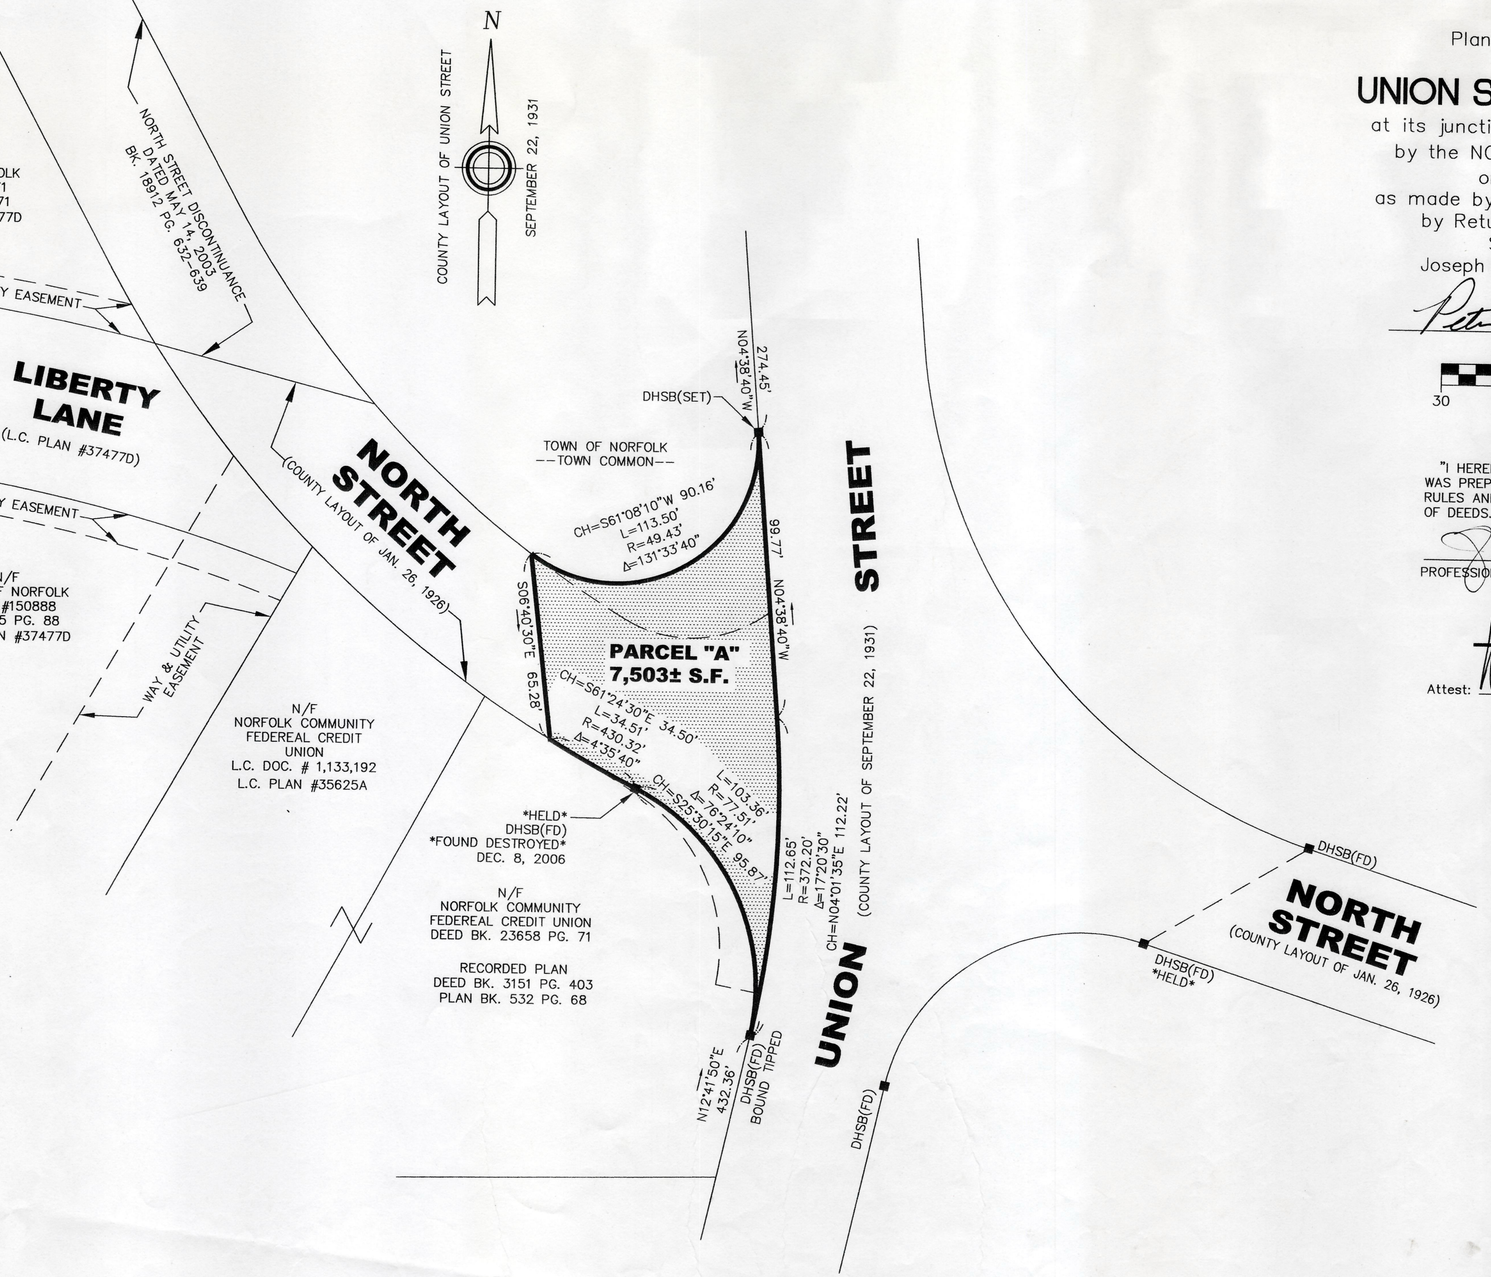

Plan Book 574, Plan 29
Deed Book 25187-539