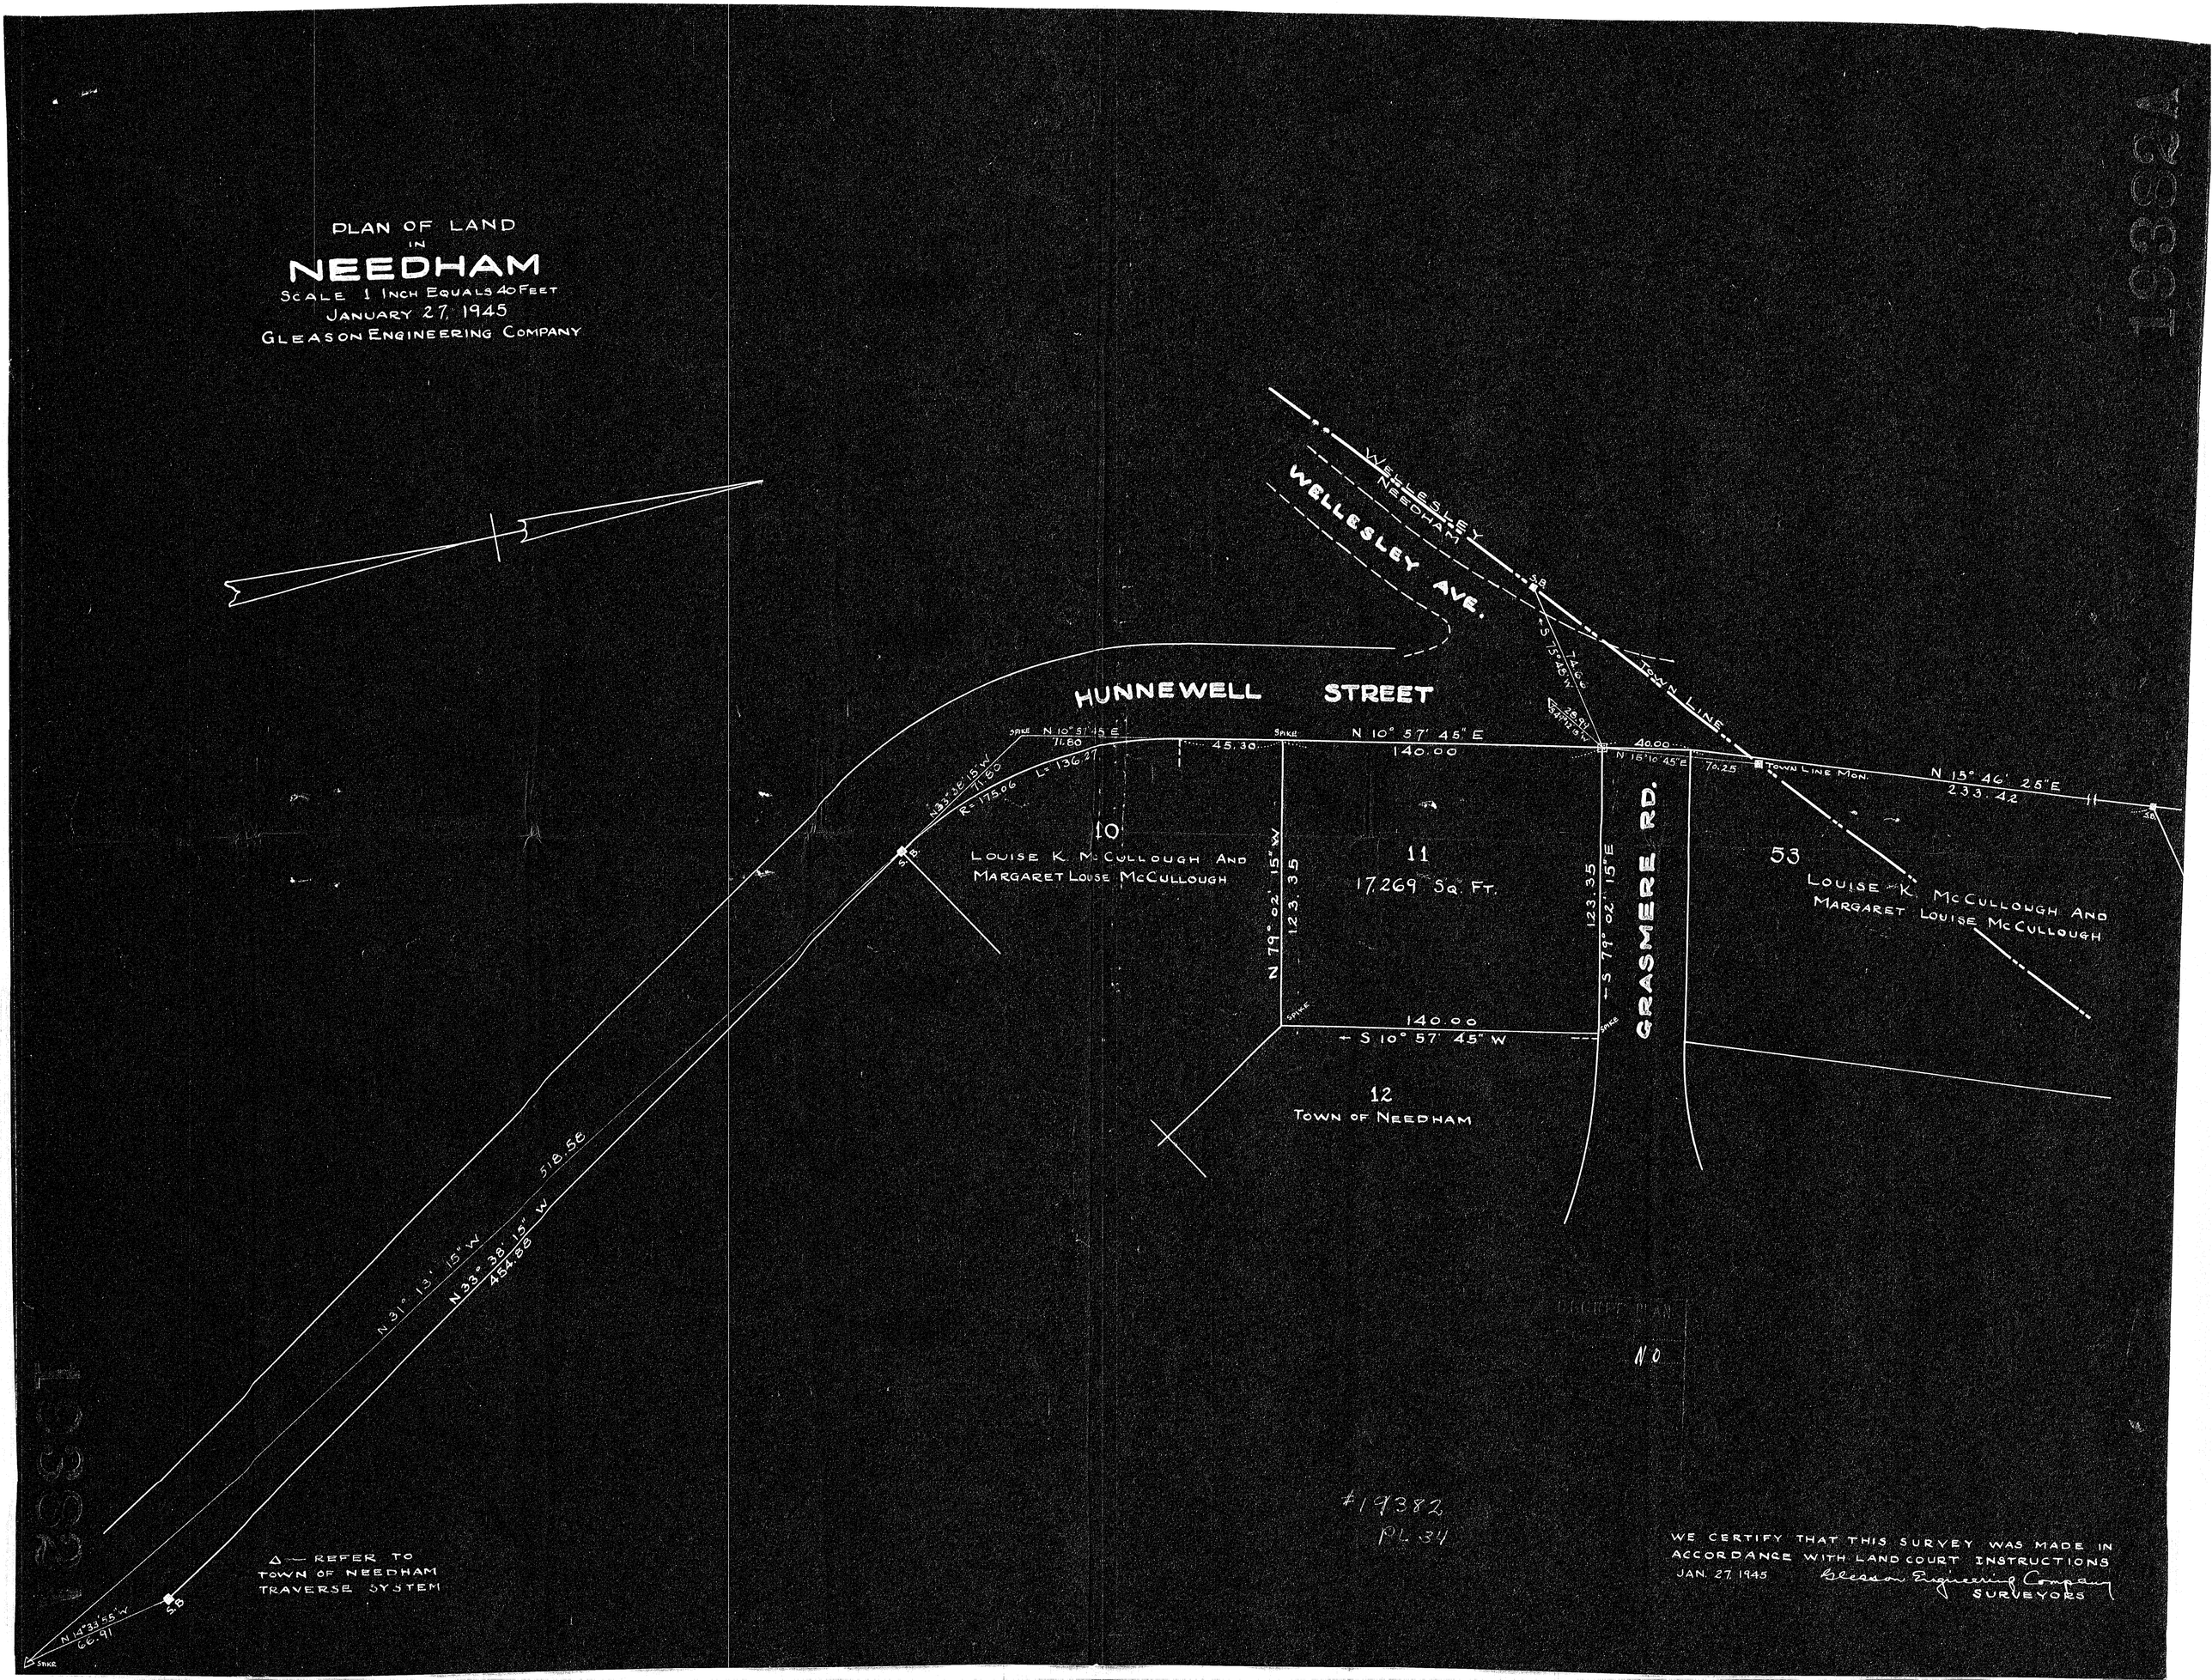
PLAN OF LAND
IN
NEEDHAM
SCALE 1 INCH EQUALS 40 FEET
JANUARY 27, 1945
GLEASON ENGINEERING COMPANY
WELLESLEY
NEEDHAM
WELLESLEY AVE.
TOWN LINE
HUNNEWELL STREET
N 10° 57' 45" E
140.00
45.30
40.00
70.25
TOWN LINE MON.
N 15° 46' 25" E
233.42
10
LOUISE K. McCULLOUGH AND
MARGARET LOUISE McCULLOUGH
11
17,269 SQ. FT.
N 79° 02' 15" W
123.35
S 79° 02' 15" E
123.35
GRASMERE RD.
53
LOUISE K. McCULLOUGH AND
MARGARET LOUISE McCULLOUGH
140.00
S 10° 57' 45" W
12
TOWN OF NEEDHAM
N 31° 13' 15" W
518.58
N 33° 38' 15" W
454.88
N 14° 33' 55" W
66.91
Δ — REFER TO
TOWN OF NEEDHAM
TRAVERSE SYSTEM
#19382
PL 34
WE CERTIFY THAT THIS SURVEY WAS MADE IN
ACCORDANCE WITH LAND COURT INSTRUCTIONS
JAN. 27, 1945
Gleason Engineering Company
SURVEYORS