23440

N.

COMMON ST. (Public)

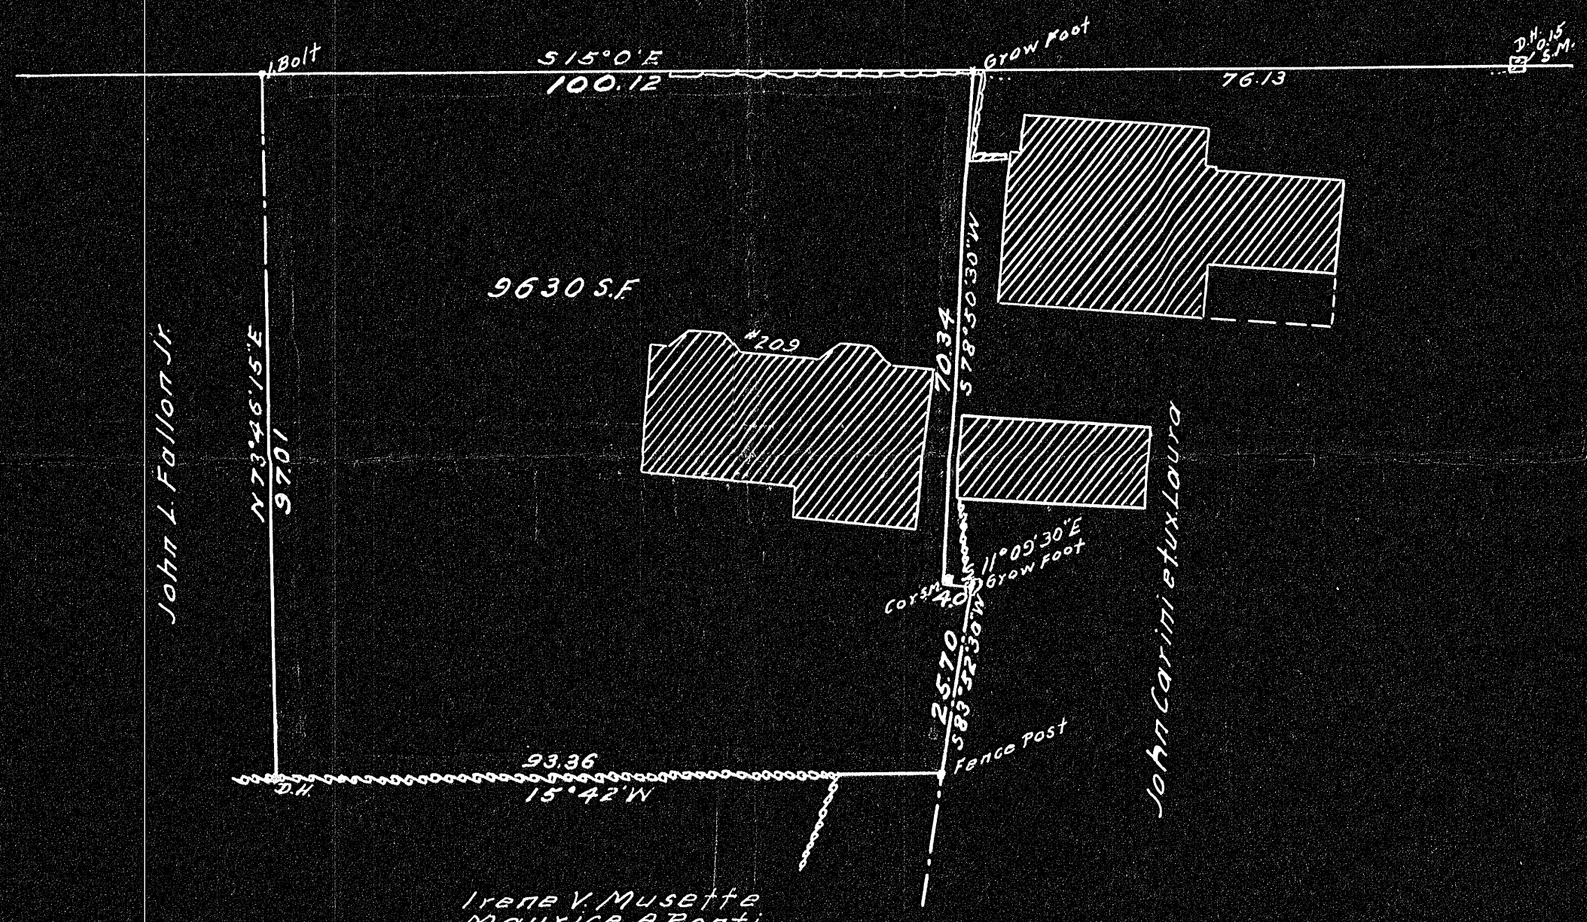

Plan of Land in Quincy

Scale 20 feet to an inch

September 4, 1951

Ernest W. Branch Inc. Civil Engineers

11 Adams Building, Quincy

I certify that this actual survey was made on the ground in accordance with the Land Court Instructions of 1950 on August 24, 1951.

September 4, 1951 Robert J. Booth
Surveyor

BEARING	DISTANCE	SINE	COSINE	LATITUDE N	LATITUDE S	DEPARTURE E	DEPARTURE W
S 15° 0' E	100.12	.25881	.96592		96.71	25.91	
S 78° 50' 30" W	70.34	.98109	.19352		13.16		69.01
S 11° 09' 30" E	4.0	.19352	.98109		3.92	.077	
S 83° 52' 30" W	26.70	.99429	.10670		2.74		25.55
N 15° 42' W	93.36	.27060	.96269	89.88			25.26
N 73° 46' 15" E	97.01	.96015	.27947	27.11		93.14	
				116.99	116.98	119.82	119.82

ON PLAN

PL 28

23440

MAY BE FILED

2-12-52 by R.C.C.

23440A