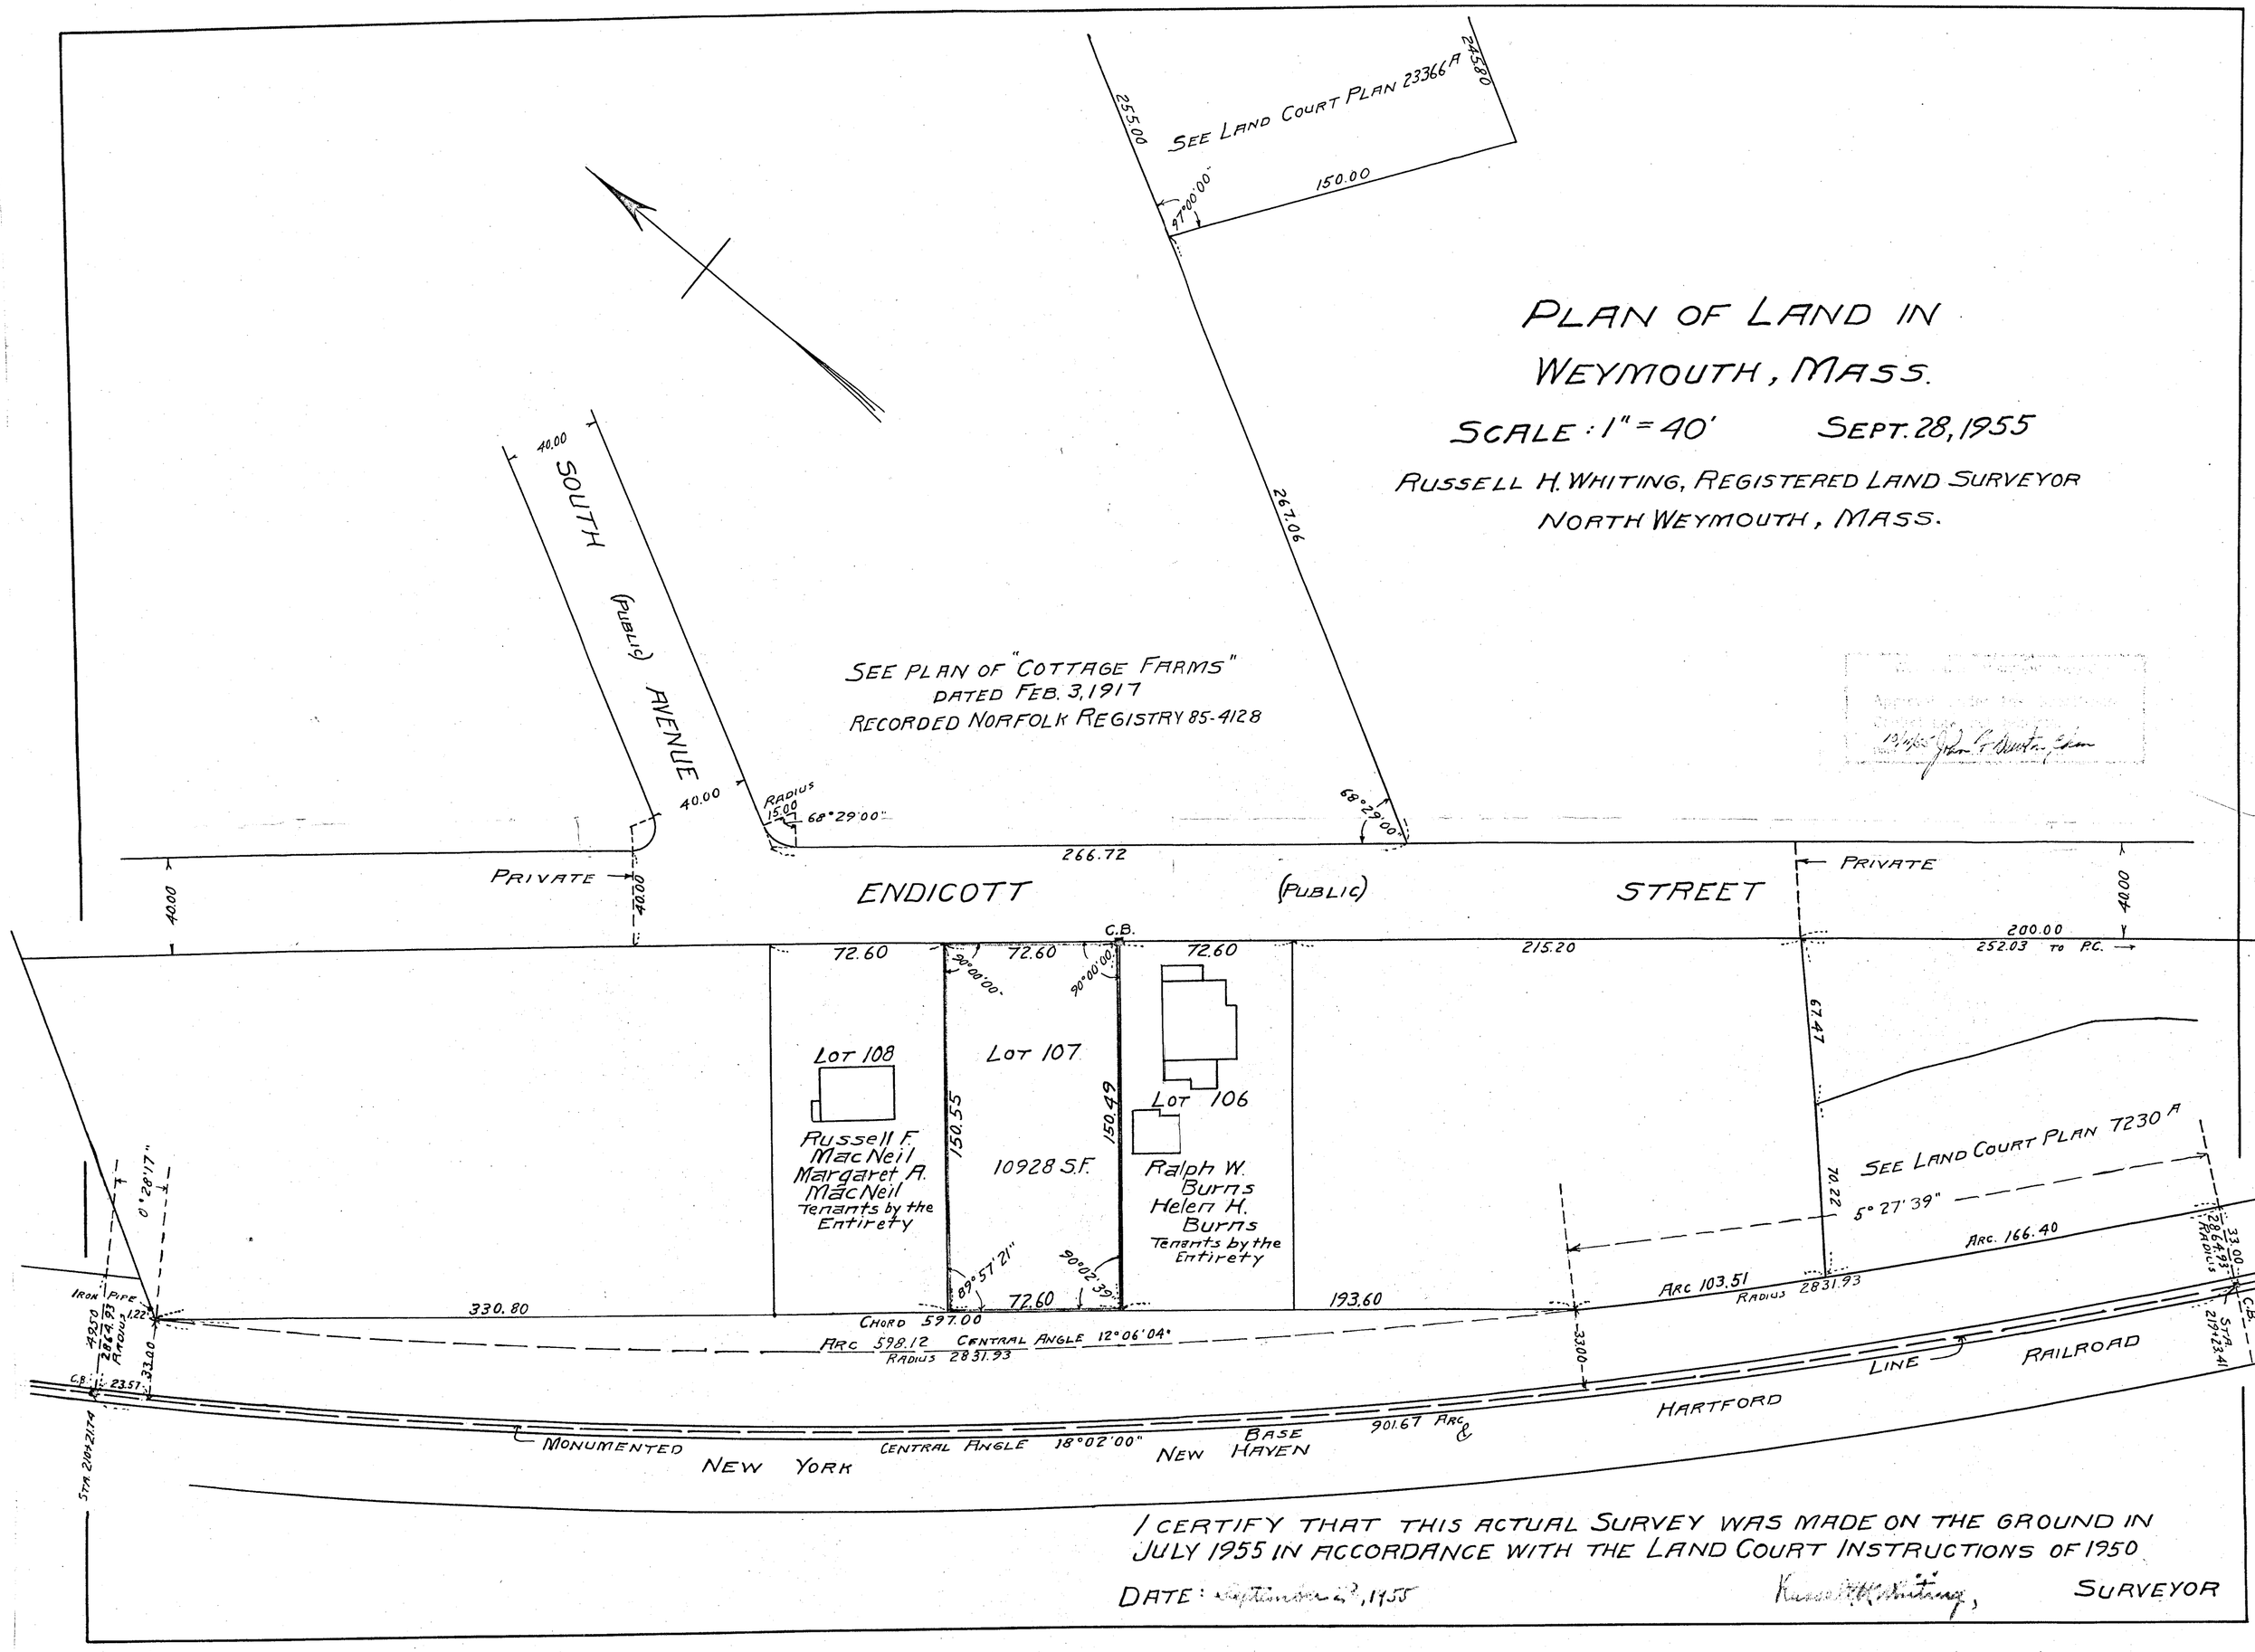
PLAN OF LAND IN
WEYMOUTH, MASS.
SCALE: 1" = 40'
SEPT. 28, 1955
RUSSELL H. WHITING, REGISTERED LAND SURVEYOR
NORTH WEYMOUTH, MASS.
SEE LAND COURT PLAN 23366 A
SEE PLAN OF "COTTAGE FARMS"
DATED FEB. 3, 1917
RECORDED NORFOLK REGISTRY 85-4128
SOUTH (PUBLIC) AVENUE
ENDICOTT (PUBLIC) STREET
PRIVATE
LOT 108
Russell F. MacNeil
Margaret A. MacNeil
Tenants by the Entirety
LOT 107
10928 S.F.
LOT 106
Ralph W. Burns
Helen H. Burns
Tenants by the Entirety
SEE LAND COURT PLAN 7230 A
ARC 103.51
RADIUS 2831.93
ARC. 166.40
ARC 598.12 CENTRAL ANGLE 12°06'04"
RADIUS 2831.93
CHORD 597.00
MONUMENTED
NEW YORK
CENTRAL ANGLE 18°02'00"
BASE
NEW HAVEN
HARTFORD
LINE
RAILROAD
I CERTIFY THAT THIS ACTUAL SURVEY WAS MADE ON THE GROUND IN JULY 1955 IN ACCORDANCE WITH THE LAND COURT INSTRUCTIONS OF 1950
DATE: September 2?, 1955
SURVEYOR

9