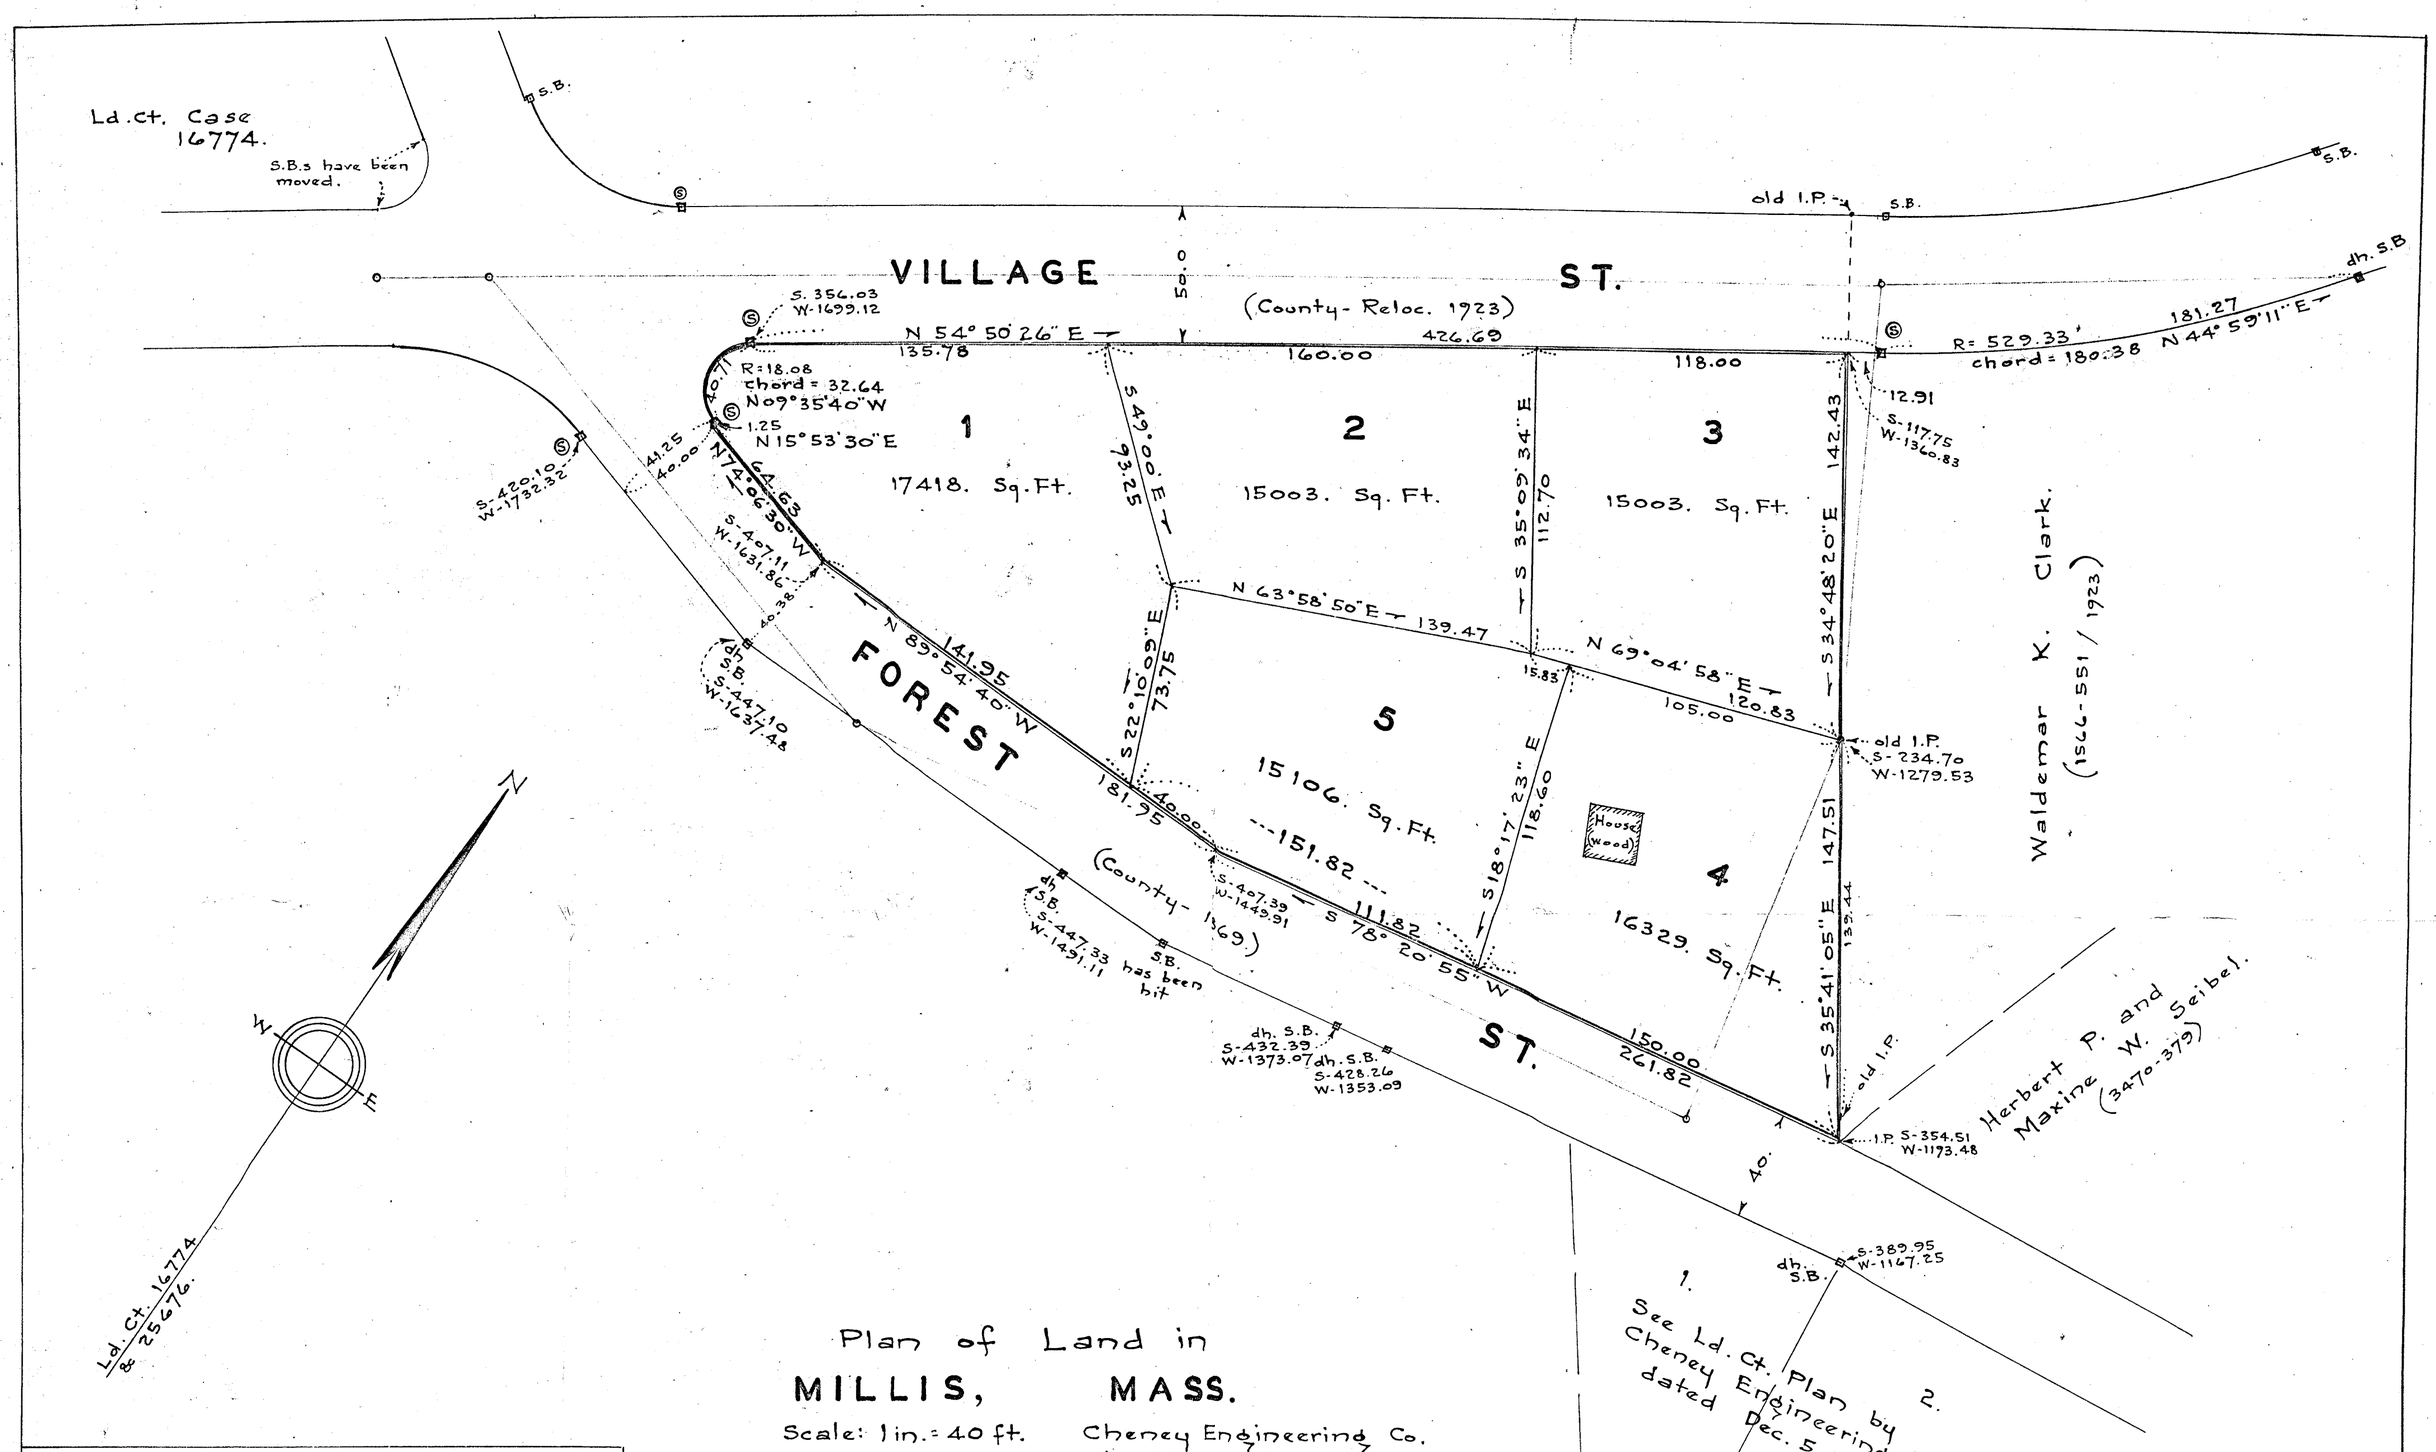

Plan of Land in
MILLIS, MASS.

Scale: 1 in. = 40 ft. Cheney Engineering Co. Needham, Mass.

Feb. 11, 1957.

Property Line Traverse.					
Bearing	Dist.	N.	S.	E.	W.
S 35° 41' 05" E	147.51		119.81	86.05	
S 78° 20' 55" W	261.82		52.88		256.43
N 89° 54' 40" W	181.95	0.28			181.95
N 74° 06' 30" W	64.63	17.70			62.16
N 15° 53' 30" E	1.25	1.20		0.34	
N 09° 35' 40" W	32.64	32.18	(chord)		5.44
N 54° 50' 26" E	413.78	238.28		338.29	
S 34° 48' 20" E	142.43		116.95	81.30	
		289.64	289.64	505.98	505.98

This is to certify that Chap. 97, Sec. 3 of the General Laws as amended, has been complied with.

COMMONWEALTH OF MASSACHUSETTS FRANK L. CHENEY REGISTERED LAND SURVEYOR

COMMONWEALTH OF MASSACHUSETTS FRANK L. CHENEY REGISTERED PROFESSIONAL ENGINEER

I certify that this survey was made in accordance with Land Court Instructions of 1950.

Frank L. Cheney
Civil Engineer

Survey closure 1: 14000.

Note: Ⓢ denotes S.B. to be set by Norfolk County Engineers.

...at Under The Subdivision ...ol Law NOT Required

Harold E. Curray
James P. McGough
Talbot ...

...ng Board
4/15/57