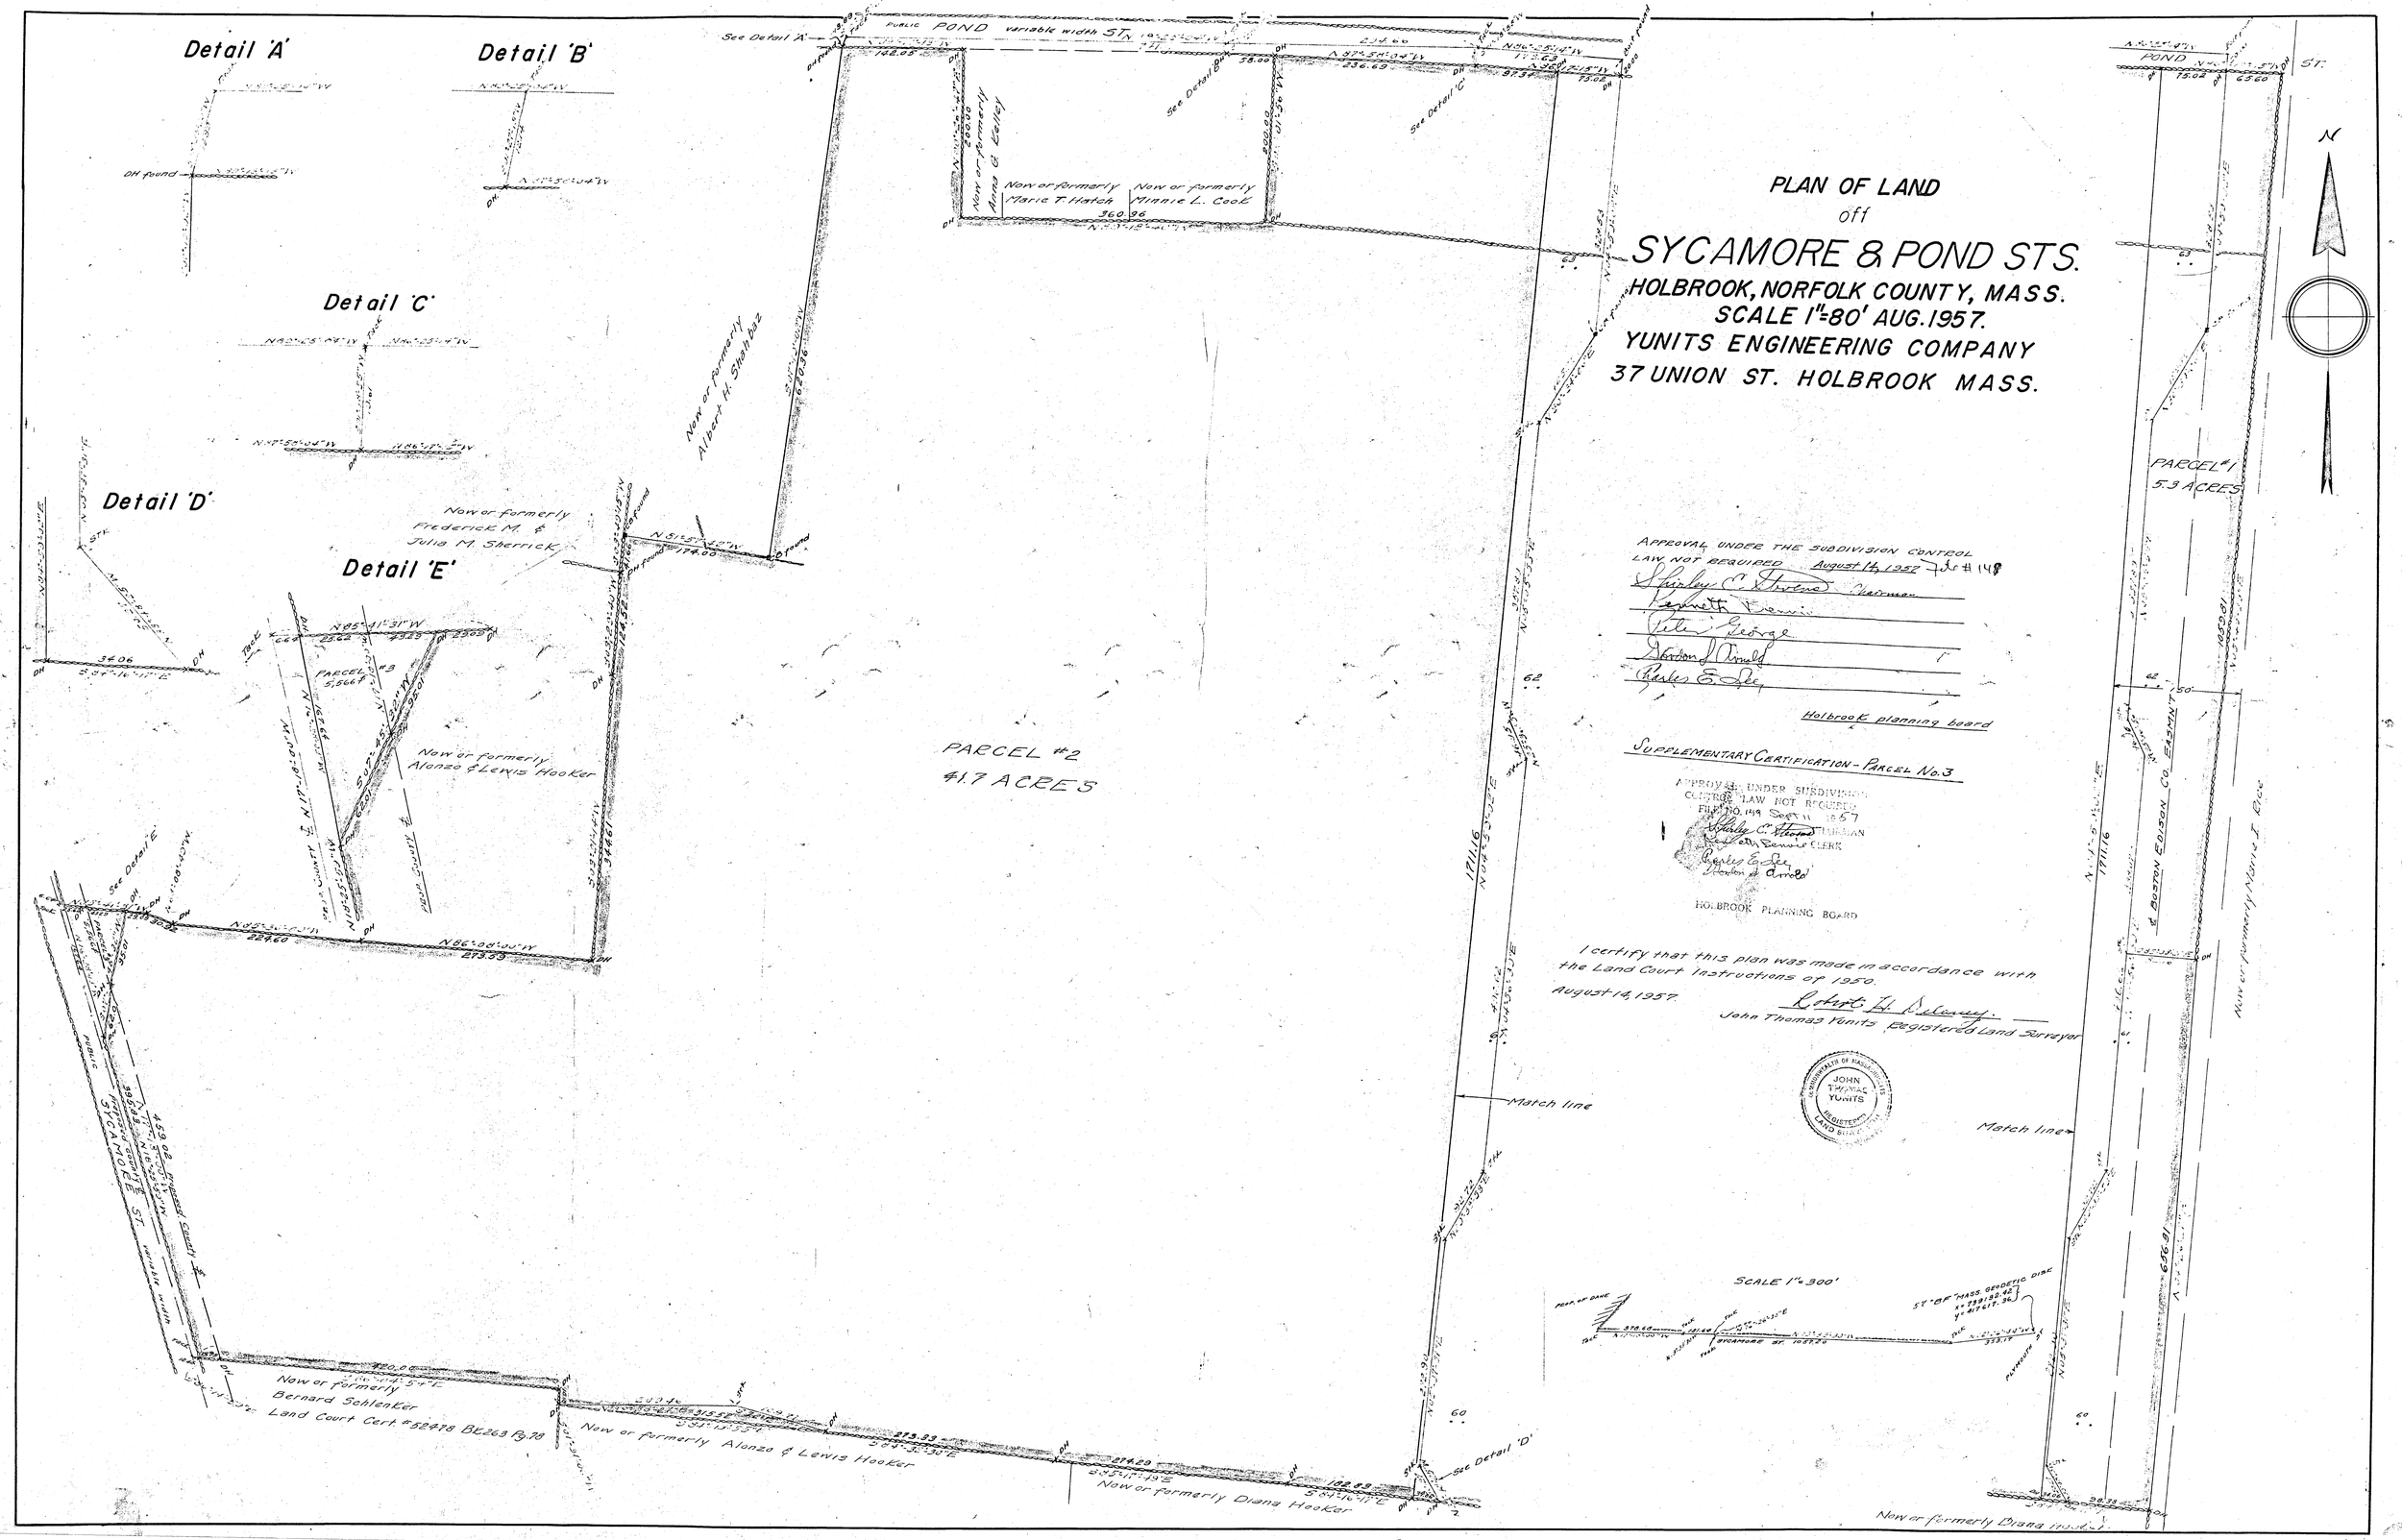
PLAN OF LAND
off
SYCAMORE & POND STS.
HOLBROOK, NORFOLK COUNTY, MASS.
SCALE 1"=80' AUG. 1957.
YUNITS ENGINEERING COMPANY
37 UNION ST. HOLBROOK MASS.
Detail 'A'
Detail 'B'
Detail 'C'
Detail 'D'
Detail 'E'
See Detail 'A'
See Detail 'B'
See Detail 'C'
See Detail 'D'
See Detail 'E'
POND variable width ST.
Now or formerly Anna G. Kelley
Now or formerly Marie T. Hatch
Now or formerly Minnie L. Cook
Now or formerly Albert H. Shahbaz
Now or formerly Frederick M. & Julia M. Sherrick
Now or formerly Alonzo & Lewis Hooker
PARCEL #2
41.7 ACRES
PARCEL #1
5.3 ACRES
PARCEL #3
SYCAMORE ST.
Now or formerly Bernard Schlenker
Land Court Cert. #52478 Bk.263 Pg.78
Now or formerly Alonzo & Lewis Hooker
Now or formerly Diana Hooker
Now or formerly Diana Hooker
Match line
Match line
Boston Edison Co. Easmt
Now or formerly Marie I. Rice
N
APPROVAL UNDER THE SUBDIVISION CONTROL LAW NOT REQUIRED August 14, 1957 File #148
Holbrook planning board
SUPPLEMENTARY CERTIFICATION - PARCEL No. 3
APPROVAL UNDER SUBDIVISION CONTROL LAW NOT REQUIRED
FILE NO. 149 Sept 11 1957
HOLBROOK PLANNING BOARD
I certify that this plan was made in accordance with the Land Court Instructions of 1950.
August 14, 1957.
John Thomas Yunits Registered Land Surveyor
JOHN THOMAS YUNITS REGISTERED LAND SURVEYOR
SCALE 1"=300'