PLAN OF LAND IN

HOLBROOK

NORFOLK COUNTY, MASS.

SCALE: 1"=40' JANUARY 22, 1958

THE SCHUYLER CLAPP COMPANY

BRAINTREE, MASS.

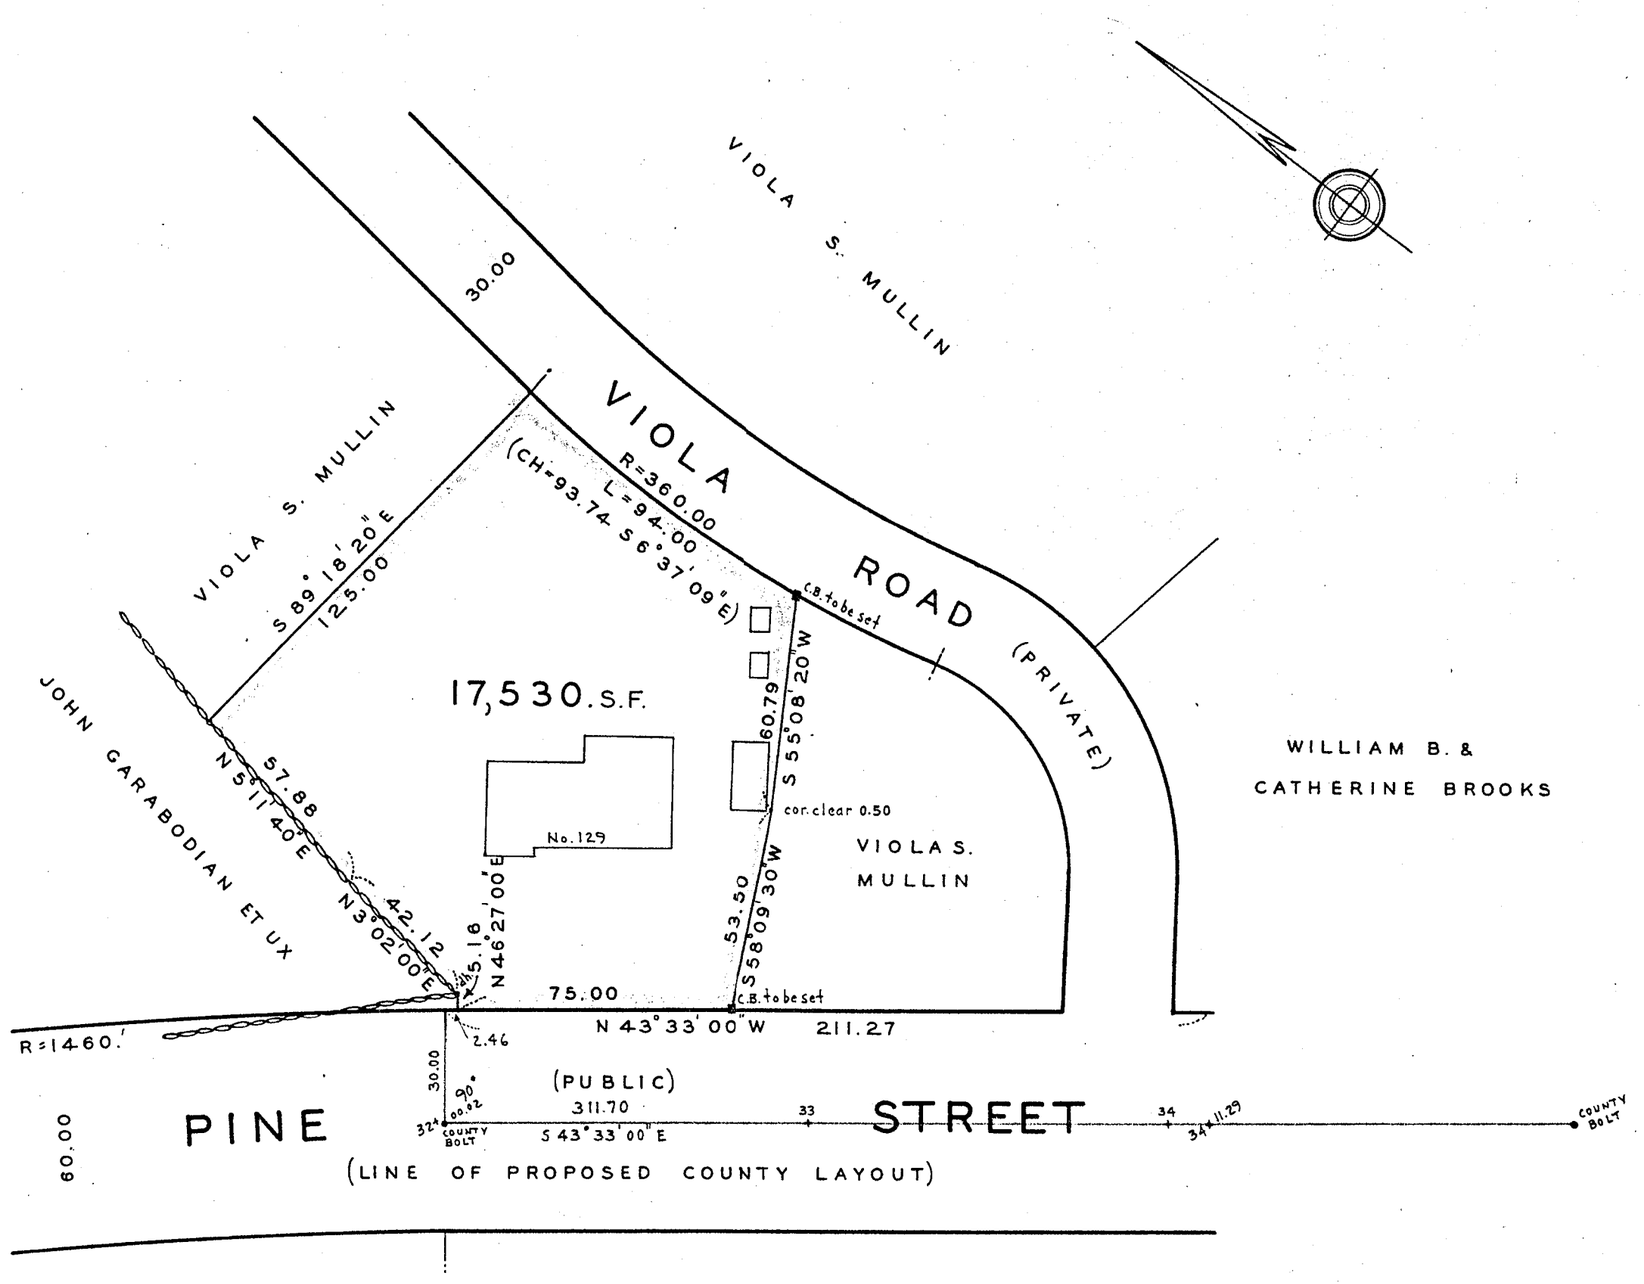

I CERTIFY THAT THIS ACTUAL SURVEY WAS MADE ON THE GROUND IN ACCORDANCE WITH THE LAND COURT INSTRUCTIONS OF 1950 ON JUNE 28, 1957.

JANUARY 27, 1958 Frederick T. Webb

CLASS "B"

COMMONWEALTH OF MASSACHUSETTS
FREDERICK T. WEBB #2389
REGISTERED LAND SURVEYOR

APPROVAL UNDER THE SUBDIVISION CONTROL LAW NOT REQUIRED: February 5 1958

File #169

Shirley C. Stevens

Kenneth Bennie, Clerk

Gordon L. Arnold

Charles E. Lee

HOLBROOK PLANNING BOARD

J.N. 10789

R.C.A.