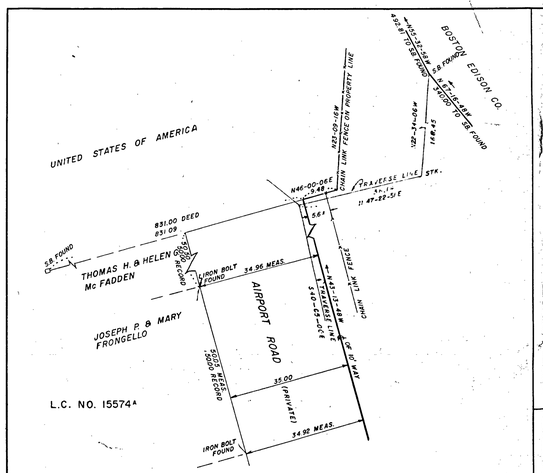

SUB SKETCH "D"
Scale: 1" = 20'

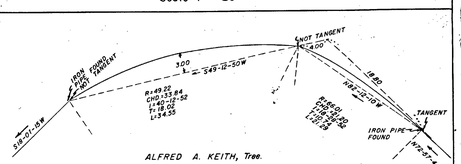

SUB SKETCH "C"
Scale: 1" = 10'

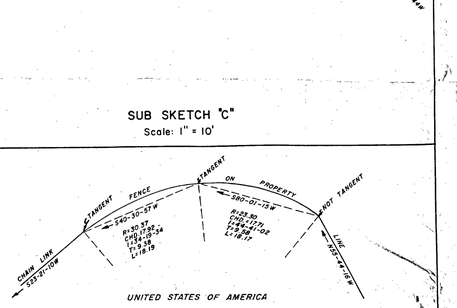

SUB SKETCH "B"
Scale: 1" = 10'

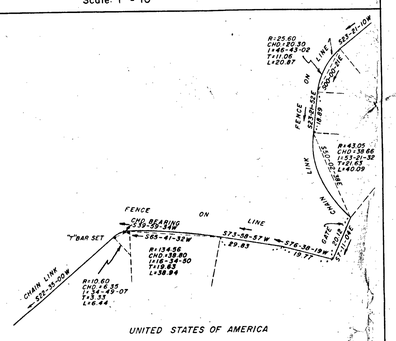

SUB SKETCH "A"
Scale: 1" = 30'

NO. 20183

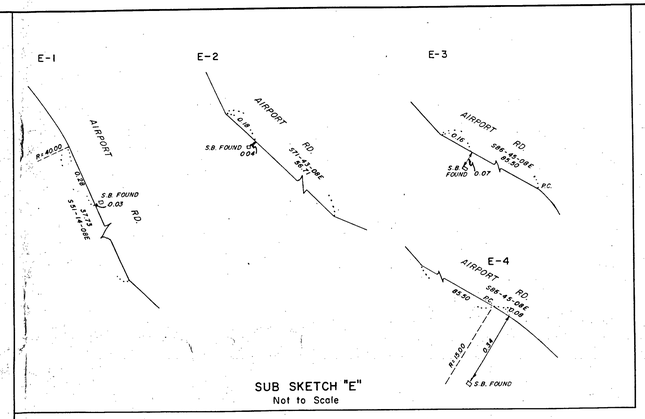

SUB SKETCH "E"
Not to Scale

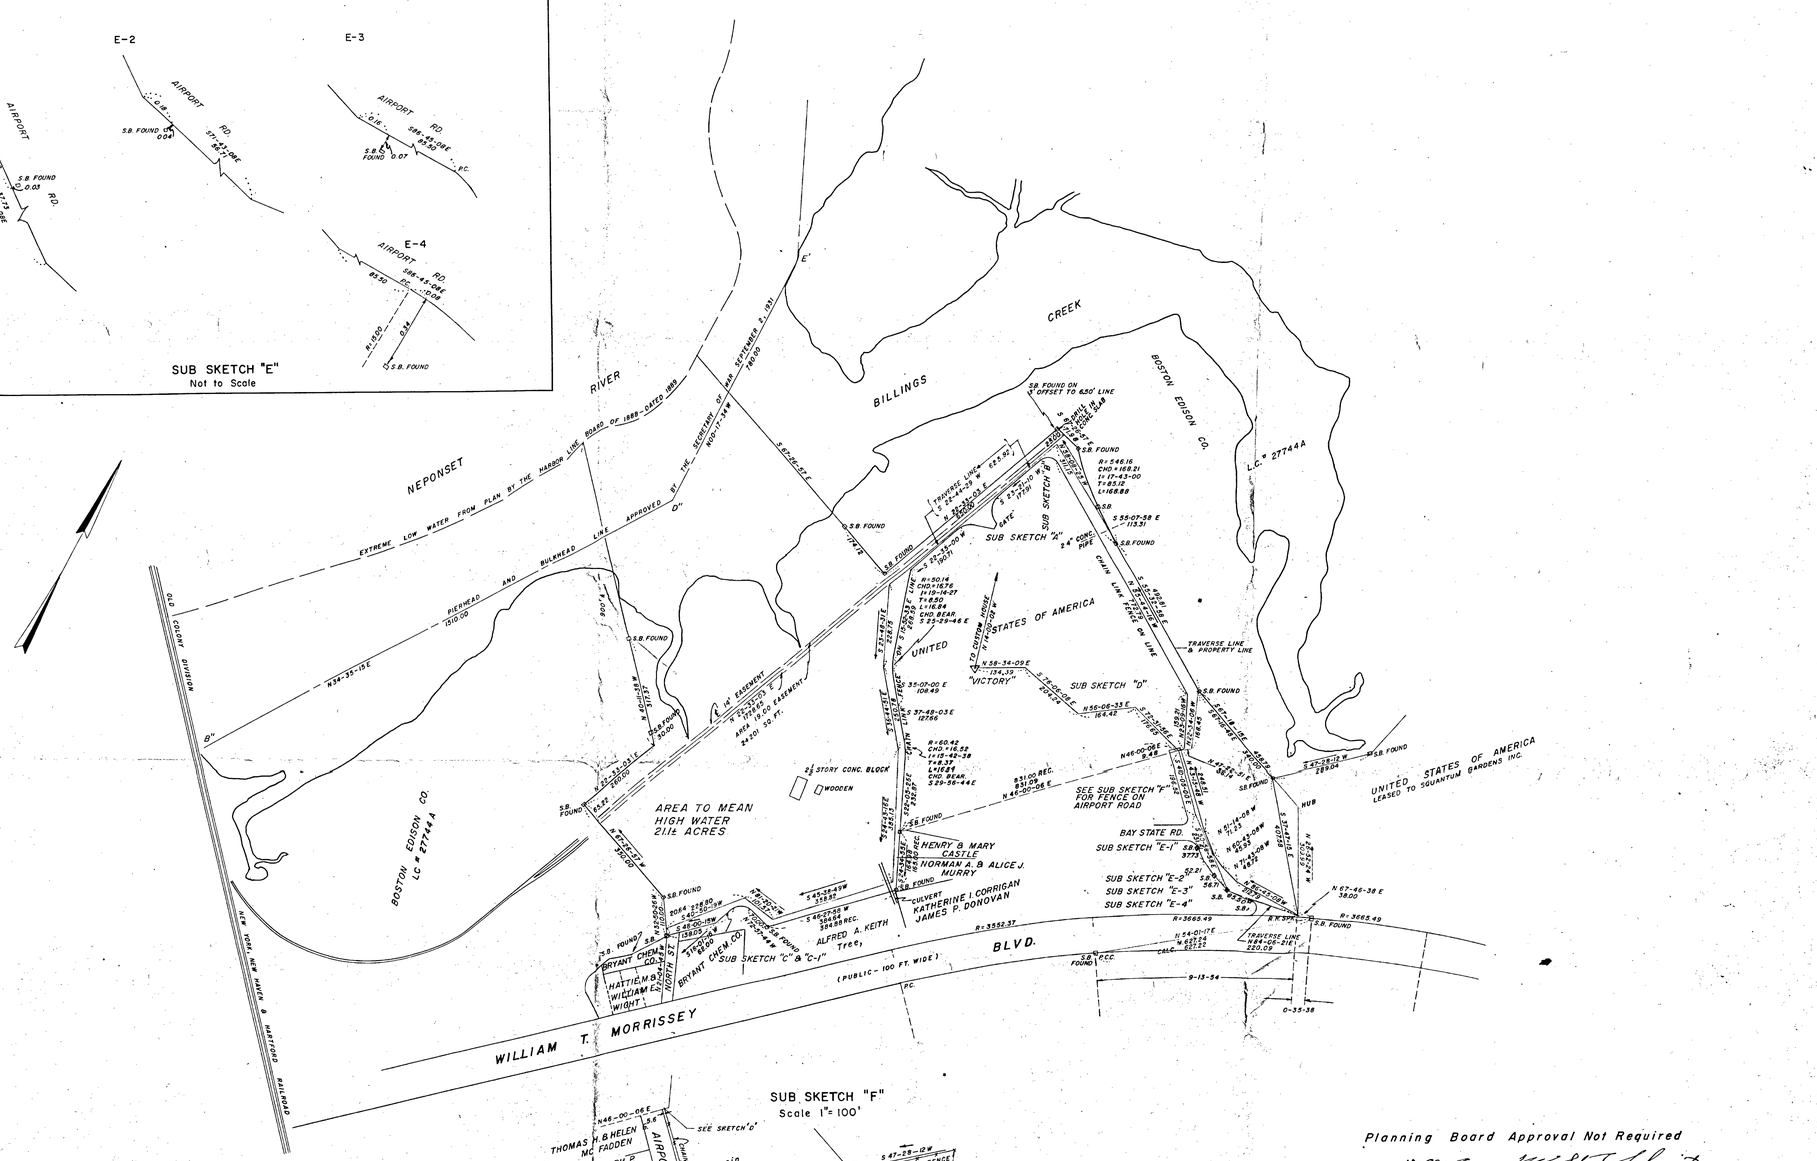

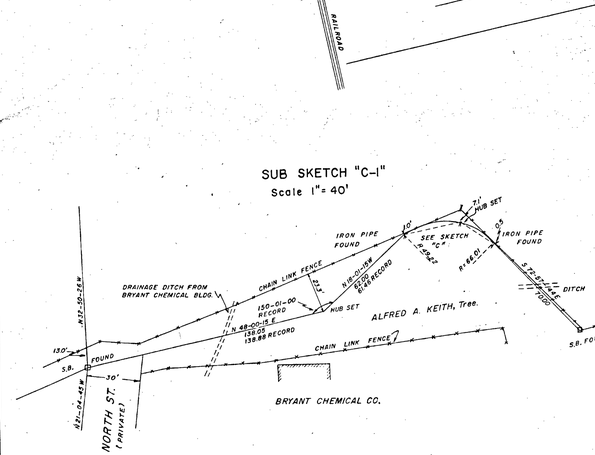

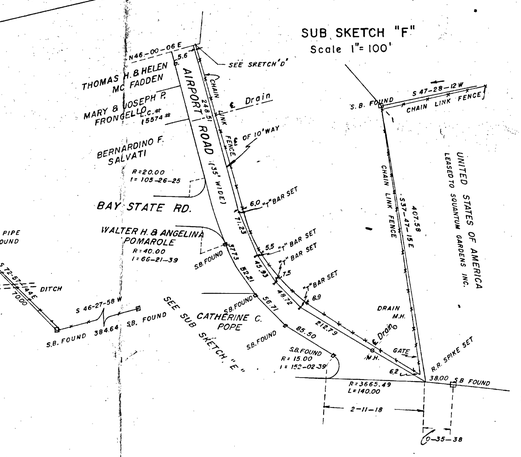

Planning Board Approval Not Required

Date: 10-28-59 _____ Chairman

PLAN OF LAND IN
QUINCY MASS.
(SQUANTUM DISTRICT)

Scale: 200 feet to an inch

Sept. 15, 1959

WILLIAM S. CROCKER INC. C.E.
255 ATLANTIC AVE.
BOSTON, MASS.

I certify that this actual survey was made on the ground in accordance with the Land Court instructions of 1950

_____
Office of William S. Crocker Inc. Civil Engr.

COMMONWEALTH OF MASSACHUSETTS
No. 4042
REGISTERED LAND SURVEYOR