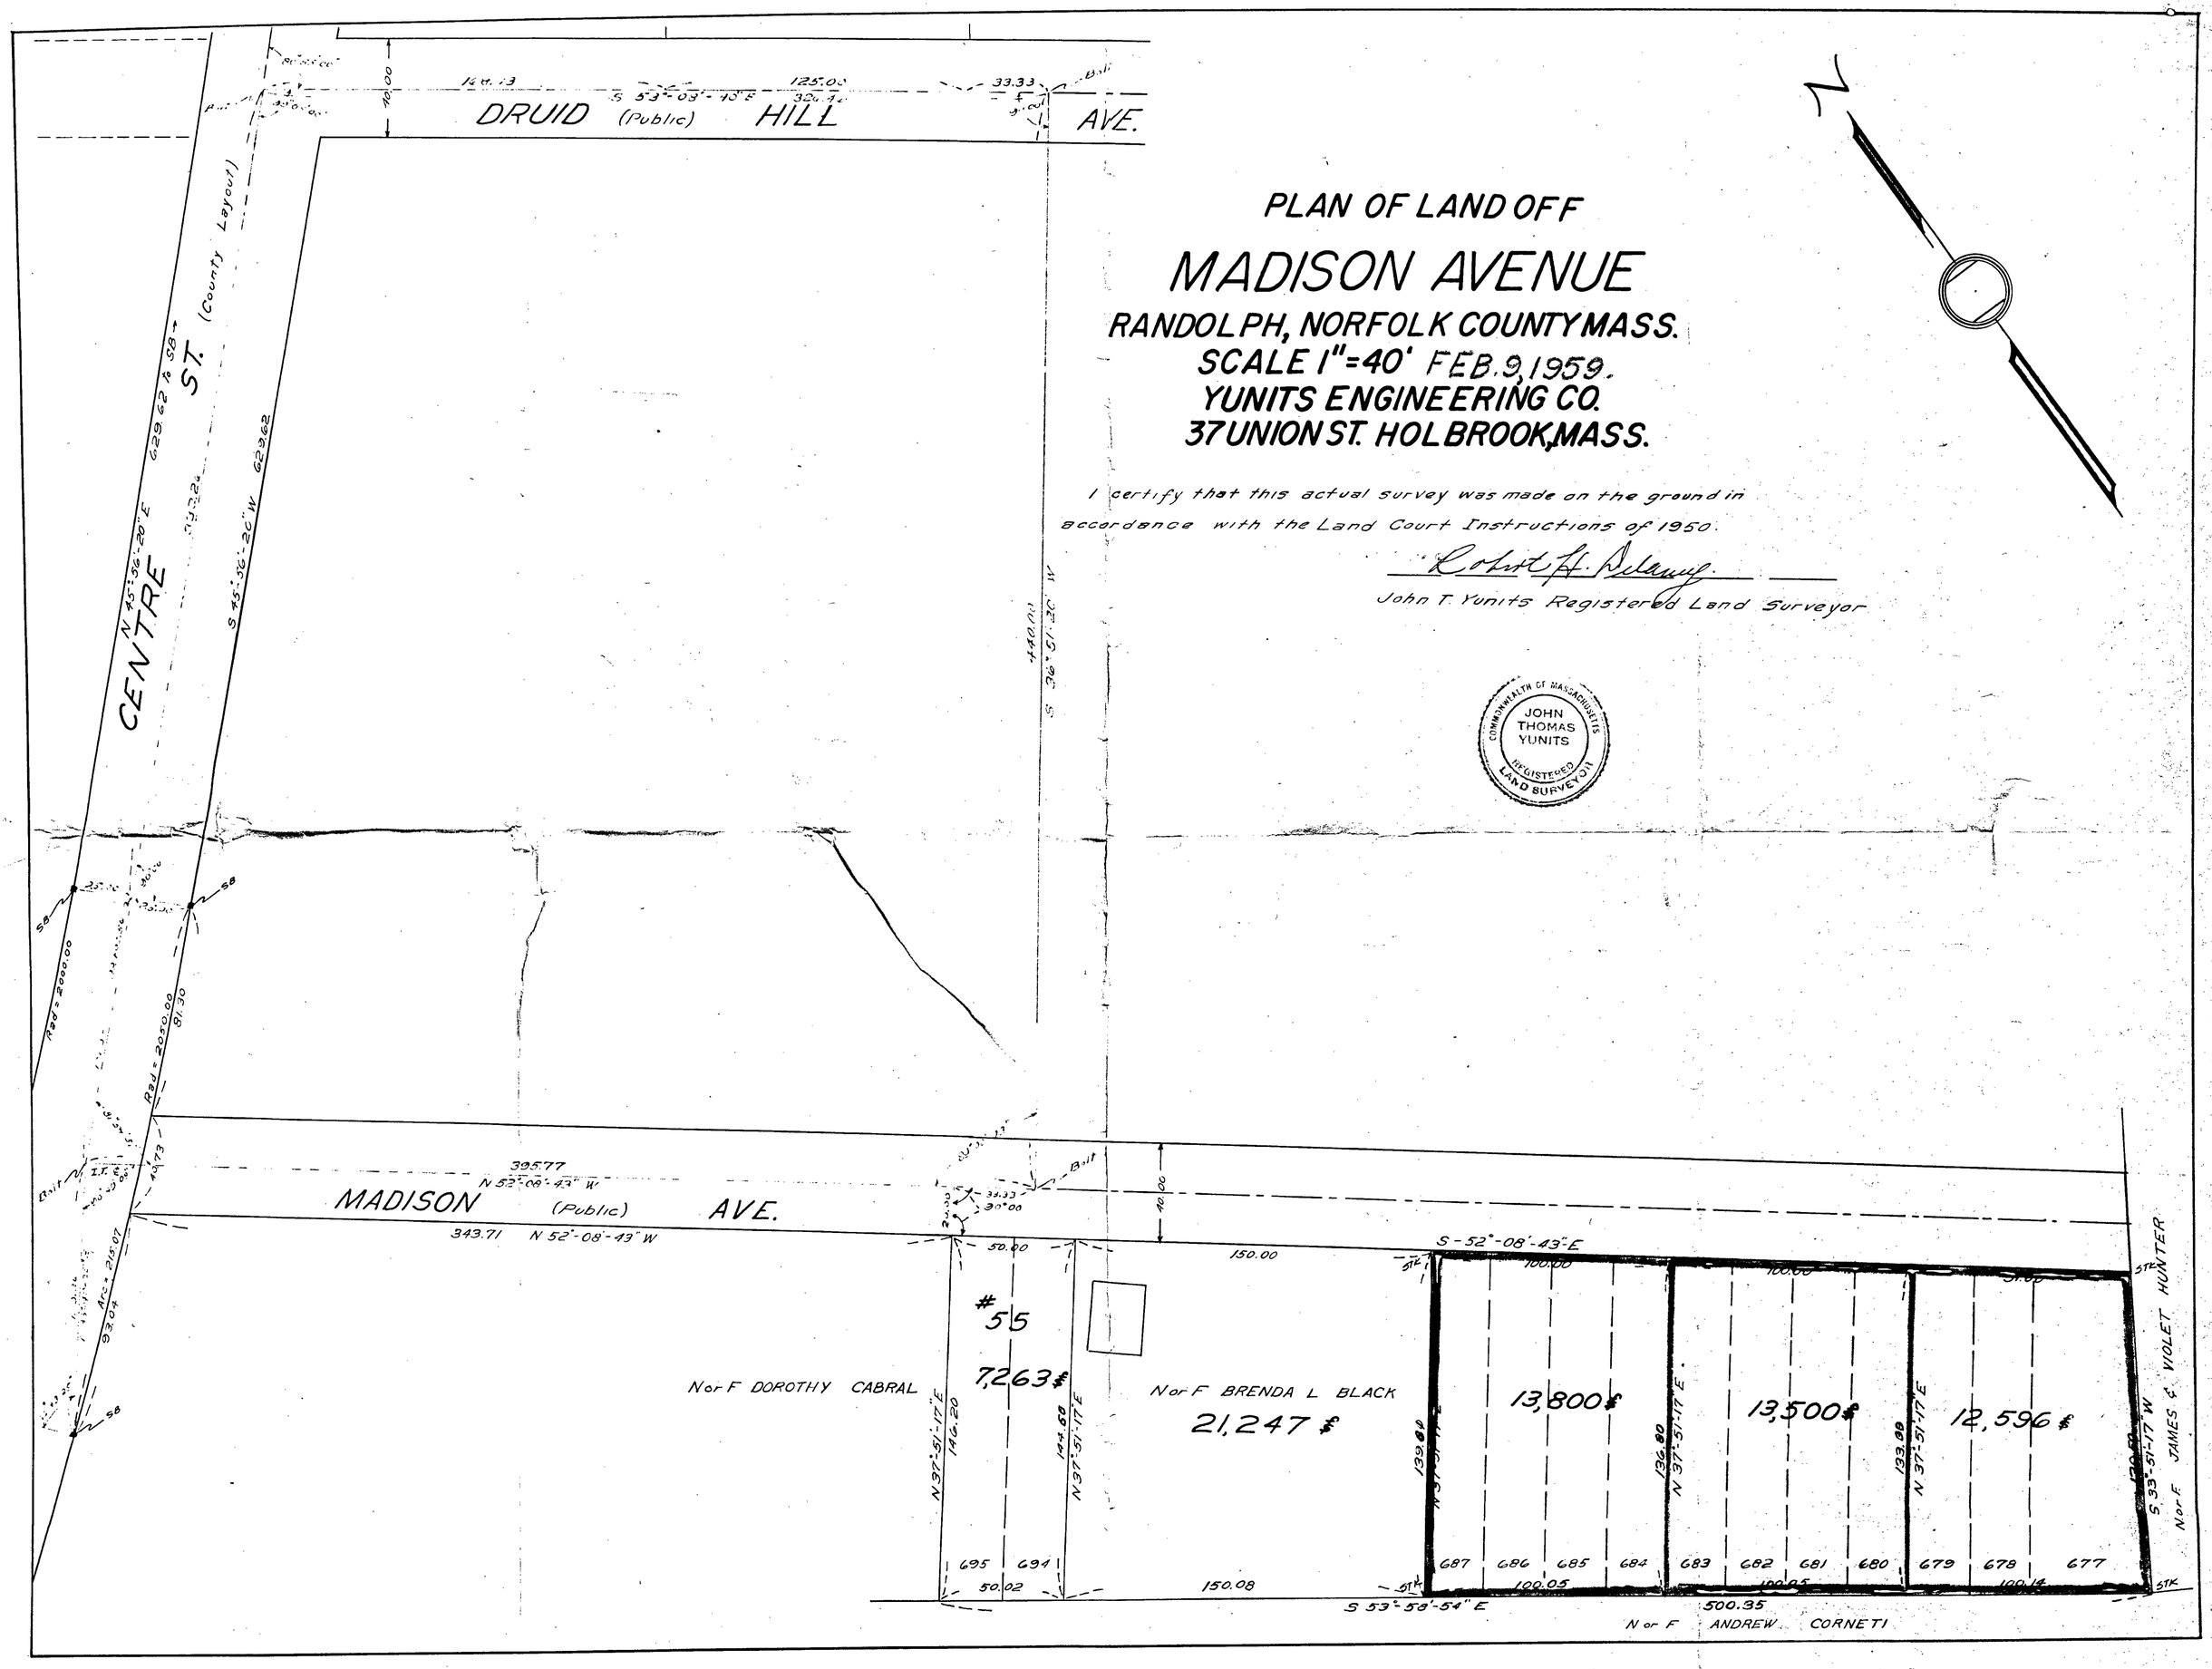
PLAN OF LAND OFF
MADISON AVENUE
RANDOLPH, NORFOLK COUNTY MASS.
SCALE 1"=40' FEB. 9, 1959.
YUNITS ENGINEERING CO.
37 UNION ST. HOLBROOK, MASS.
I certify that this actual survey was made on the ground in accordance with the Land Court Instructions of 1950.
John T. Yunits Registered Land Surveyor
COMMONWEALTH OF MASSACHUSETTS
JOHN THOMAS YUNITS
REGISTERED LAND SURVEYOR
N
DRUID (Public) HILL AVE.
CENTRE ST. (County Layout)
MADISON (Public) AVE.
N or F DOROTHY CABRAL
#55
7,263 $
N or F BRENDA L BLACK
21,247 $
13,800 $
13,500 $
12,596 $
N or F JAMES & VIOLET HUNTER
N or F ANDREW CORNETI
S 53°-58'-54" E
500.35
S-52°-08'-43"E
150.00
150.08
395.77
343.71
N 52°-08'-43" W
S 45°-56'-20" W
N 45°-56'-20" E
Rad = 2000.00
Rad = 2050.00
Arc = 215.07
S 53°-08'-43" E
125.00
33.33
440.00
S 36°-51'-20" W
N 37°-51'-17" E
146.20
144.68
139.80
136.80
133.88
S 33°-51'-17" W
695
694
687
686
685
684
683
682
681
680
679
678
677
50.00
50.02
100.00
100.05
100.14
40.00
STK