PLAN OF LAND IN

WEYMOUTH, NORFOLK CO. &

HINGHAM, PLYMOUTH CO.

SCALE: 1" = 40' NOV. 24, 1961

PAUL J. KNIGHT, REG. SURV.

56 GRIFFIN TERRACE

WEYMOUTH, MASS.

COMMONWEALTH OF MASSACHUSETTS
PAUL J. KNIGHT 9313
REGISTERED LAND SURVEYOR

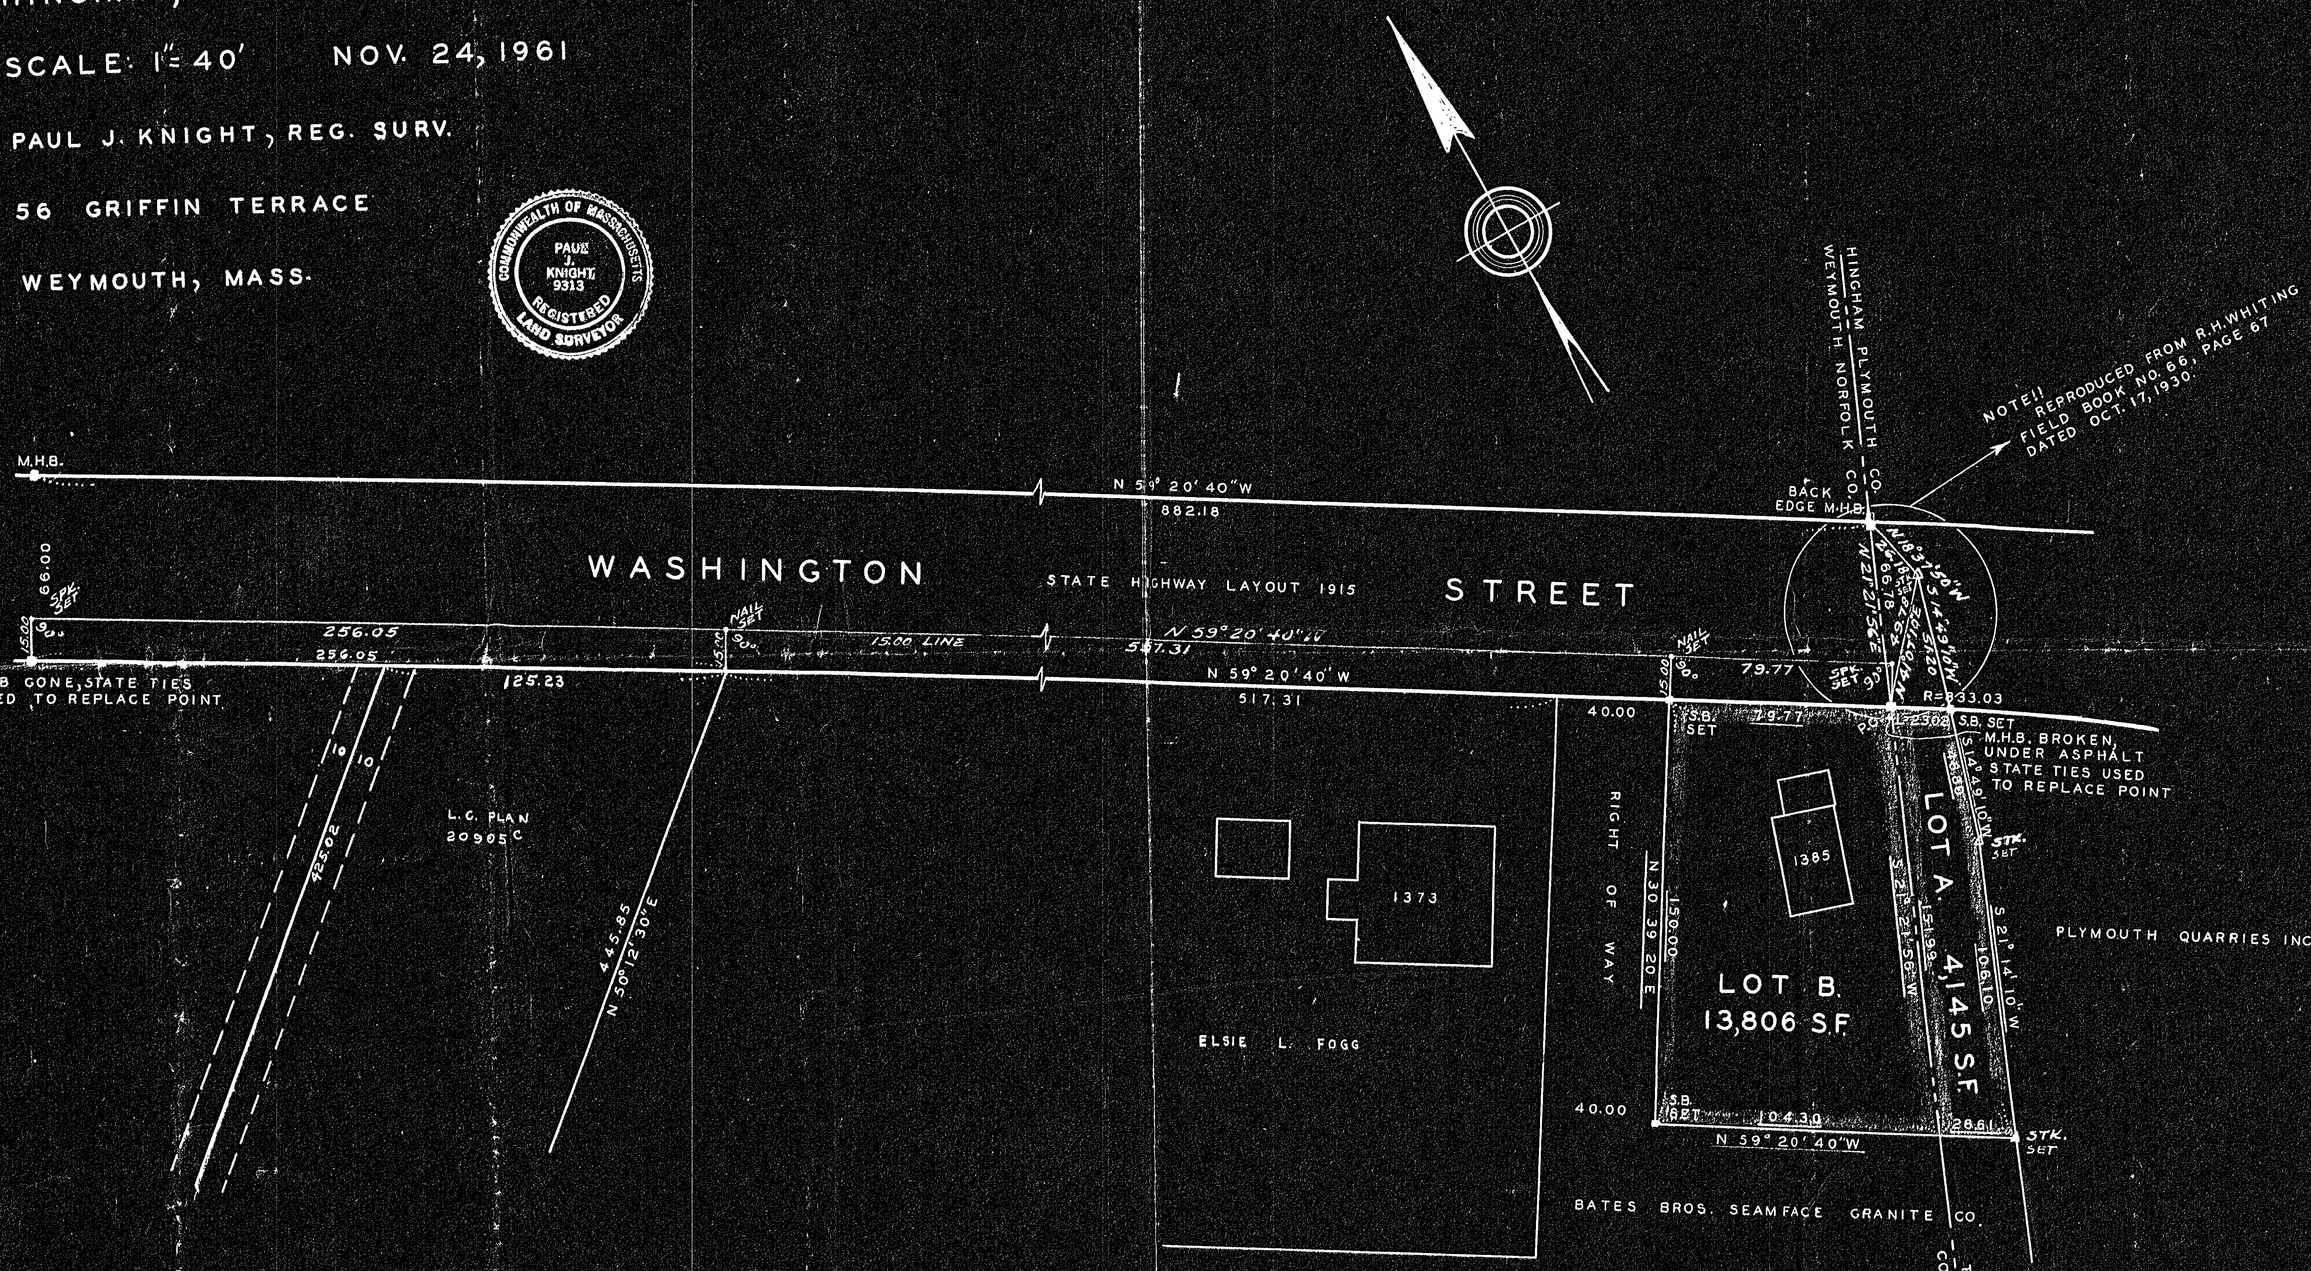

I CERTIFY THAT THIS ACTUAL SURVEY WAS MADE ON THE GROUND IN ACCORDANCE WITH THE LAND COURT INSTRUCTIONS OF 1959 ON OR BETWEEN SEPT 9 AND NOV 18, 1961

DATE Nov. 24, 1961

Paul J. Knight

Jan 8 1962

APPROVAL UNDER SUBDIVISION CONTROL LAW
NOT REQUIRED
HINGHAM PLANNING BOARD
Brian McAuliffe
CHAIRMAN

Weymouth
11/27/61

31196

1-12-'62 R.C.C.

Weymouth Pl. 35
Hingham 165

998