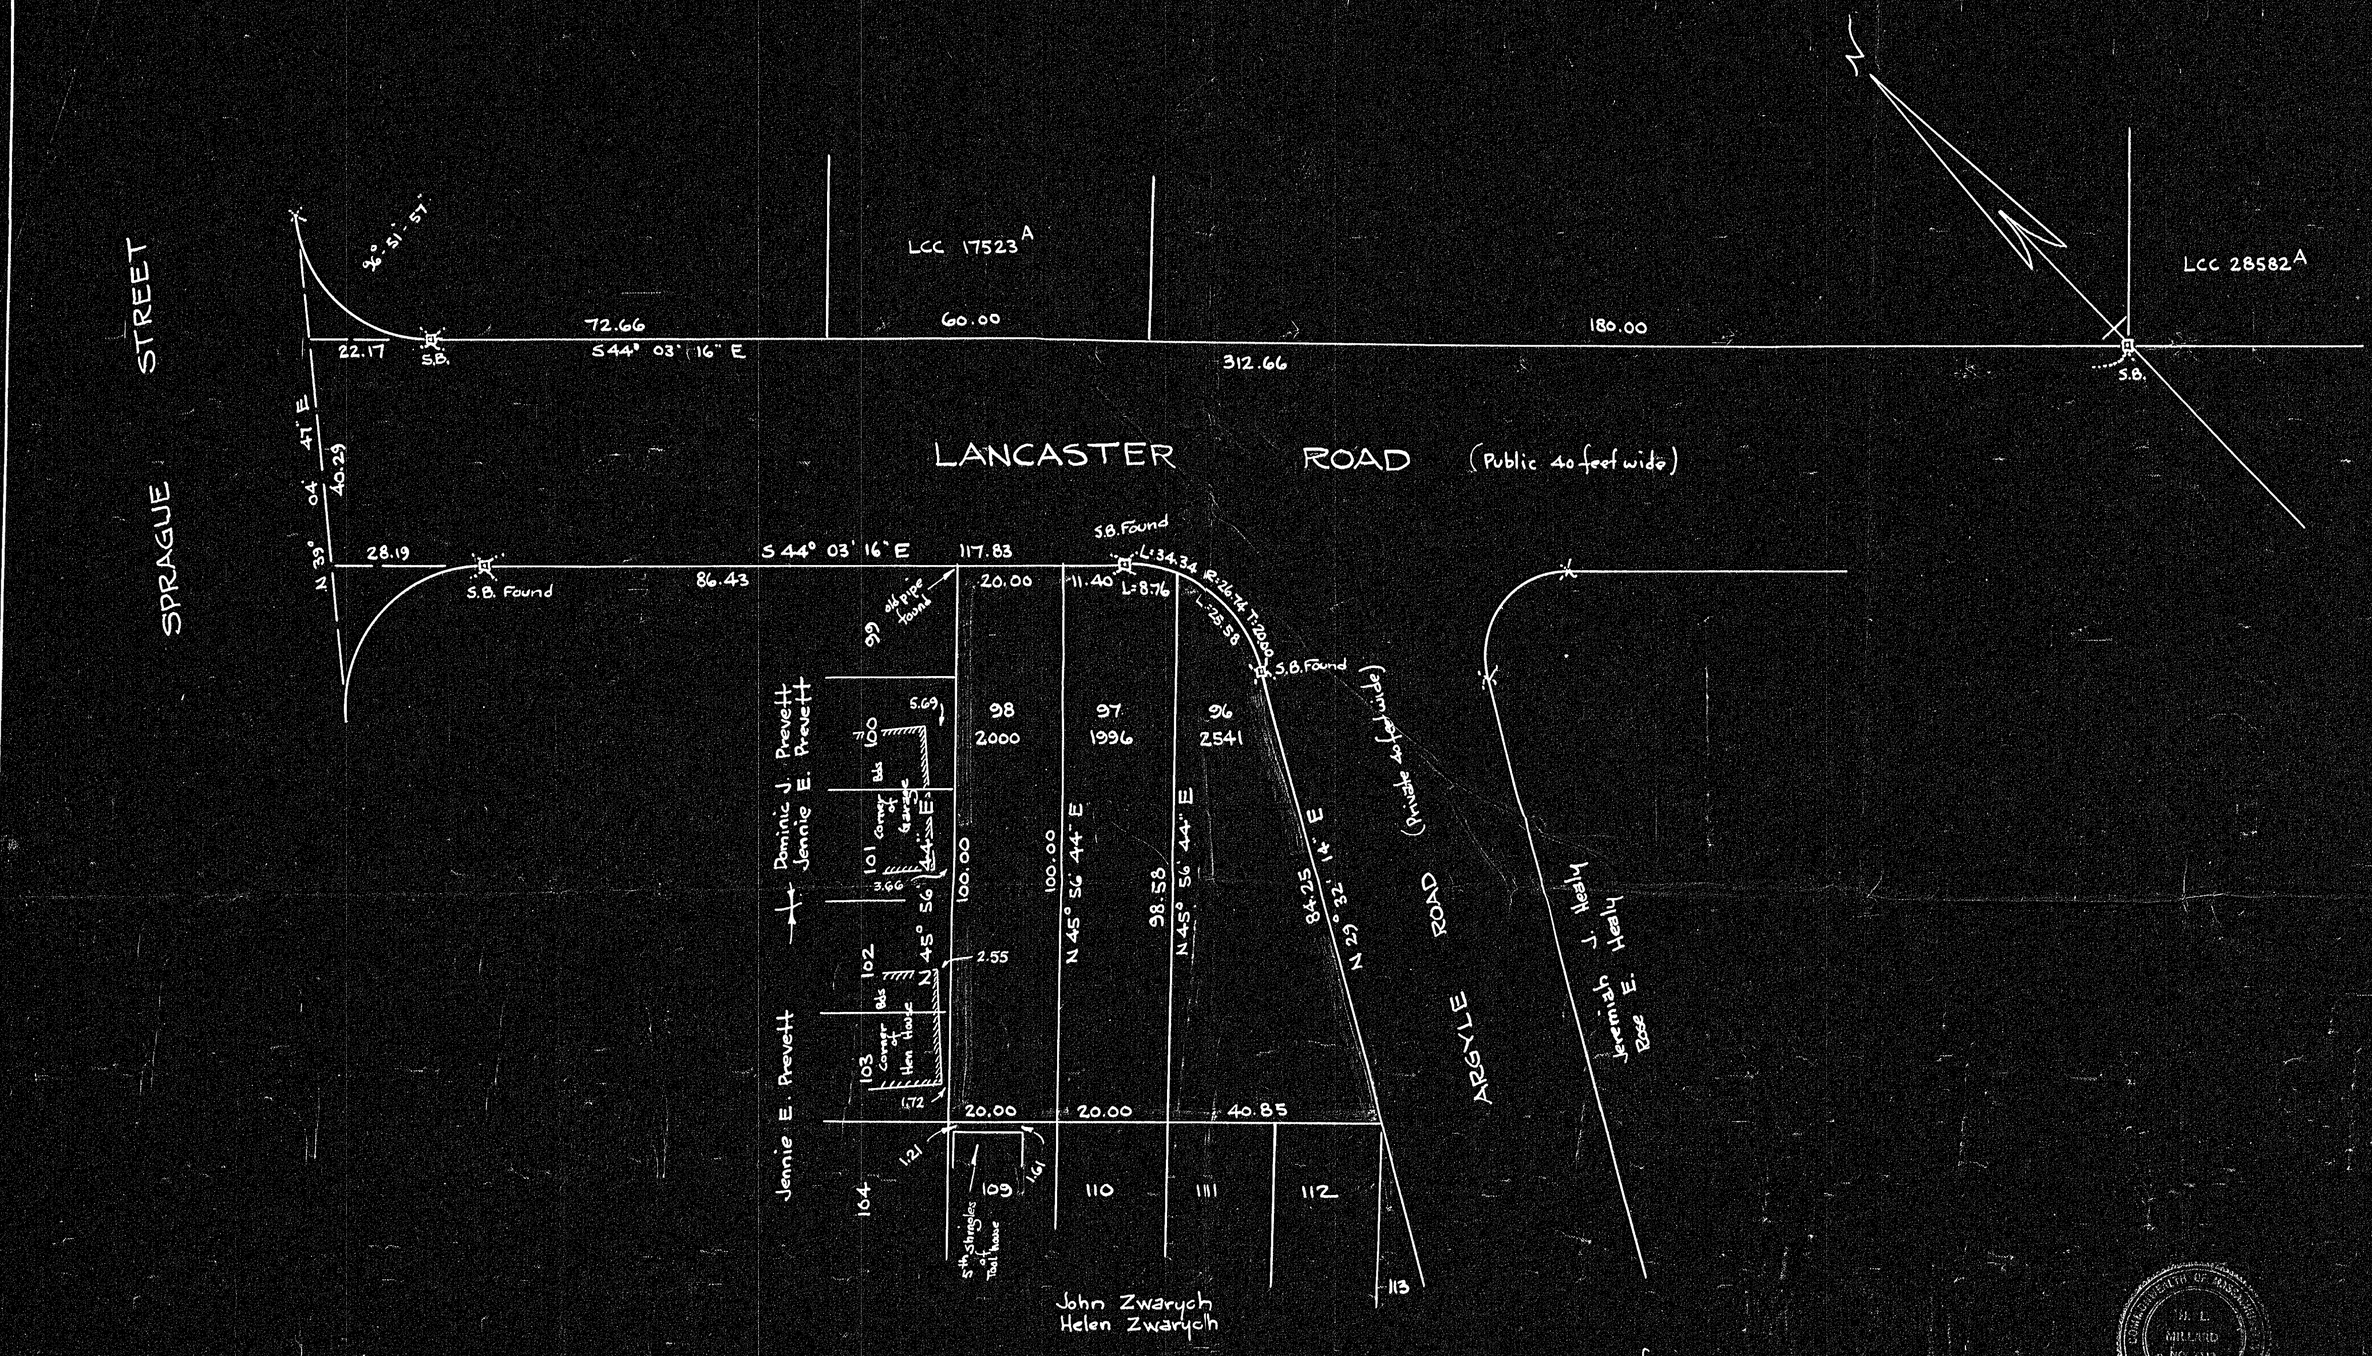

Approval under Subdivision Control Law not required May 1, 1962

Richard Bancroft

Herbert E. Fuller

Charles Bartlett Jr.

DEDHAM PLANNING BOARD

LAND COURT MAY 23 '62 11 A.M.

31485A

MAY BE FILED

5-23-62 R.C.C.

Date By

DEDHAM Pl. 22

Refusal 1st for RB.

then 2nd for surv. stamp.

Plan of Land in

DEDHAM, MASS.

Scale: 1 inch = 20 feet

Pilling Engineering Company Inc.
26 Norfolk St. Dedham, Mass.

February 7, 1962

I certify that this actual Survey was made on the ground in accordance with the Land Court Instructions of 1959 on January 31, 1962

Howard L. Millard
Registered Land Surveyor

COMMONWEALTH OF MASSACHUSETTS H. L. MILLARD No. 4151 REGISTERED LAND SURVEYOR

COMMONWEALTH OF MASSACHUSETTS H. L. MILLARD No. 4151 REGISTERED LAND SURVEYOR

17-46