PLAN OF LAND
IN
STOUGHTON MASS
BELONGING TO
GUY A. TARDANICO ET UX

SCALE 1"=40' JAN. 8 1962.

EDWARD C. PETERSON REG. LAND SURVEYOR
74 LINCOLN ST. STOUGHTON MASS.

COMMONWEALTH OF MASSACHUSETTS
EDWARD C. PETERSON
REGISTERED LAND SURVEYOR

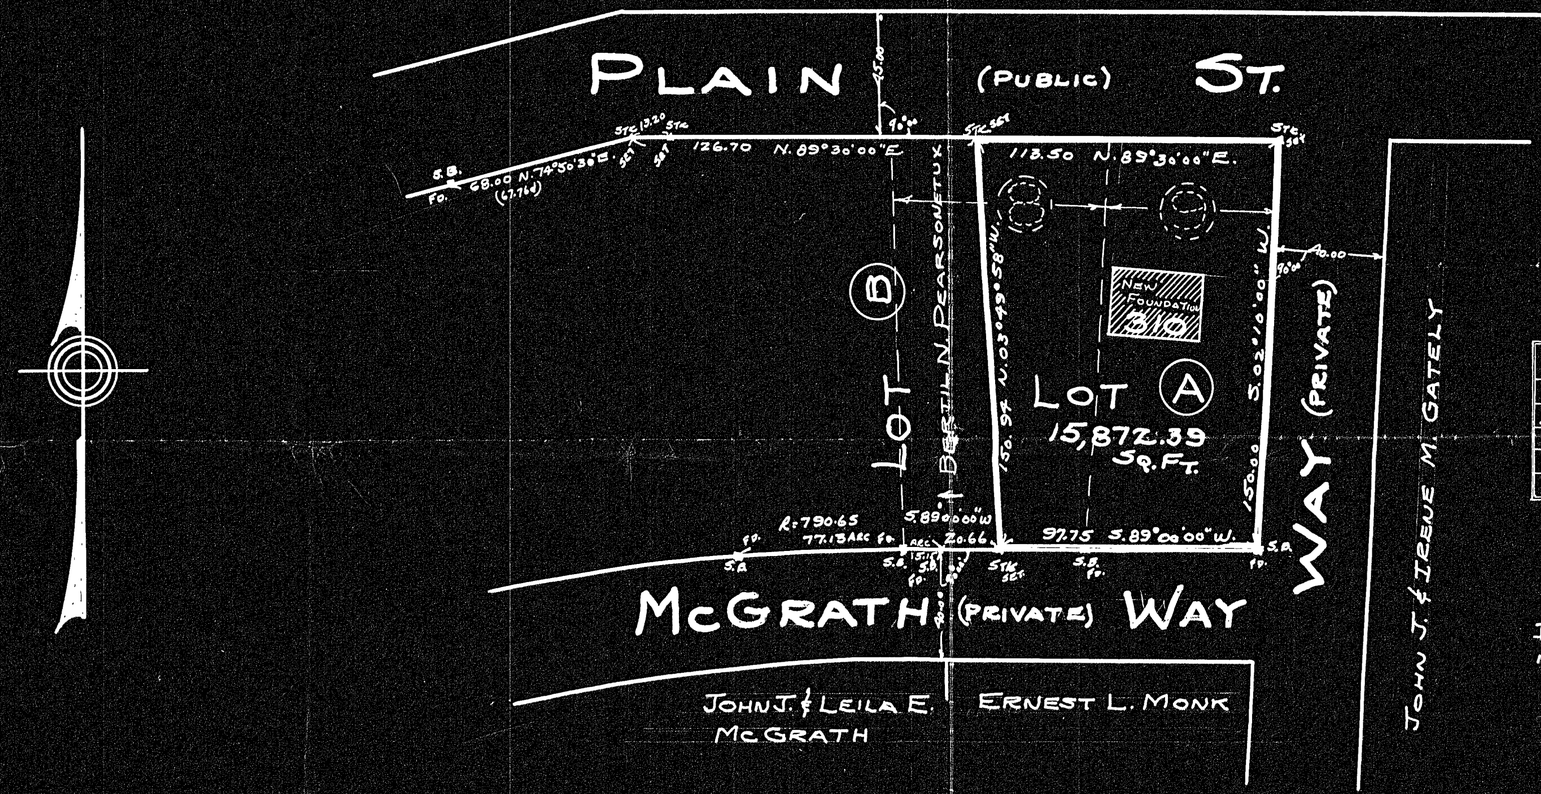

DIST.	BEAR.	LAT. N.	LAT. S.	DEP. E.	DEP. W.
113.50	N. 89°30'00"E	0.99	—	113.50	—
150.00	S. 02°10'00"W.	—	149.89	—	5.67
97.75	S. 89°00'00"W.	—	1.71	—	97.74
150.94	N. 03°49'58"W	150.61	—	—	10.09
		151.60	151.60	113.50	113.50

I CERTIFY THAT THIS ACTUAL SURVEY WAS MADE ON THE GROUND IN ACCORDANCE WITH THE LAND COURT INSTRUCTIONS OF 1959 ON OR BETWEEN AUG. 24 1961 AND JAN. 4 1962.

DATE JAN. 8 1962.

Edward C. Peterson REGISTERED LAND SURVEYOR.

COMMONWEALTH OF MASSACHUSETTS
EDWARD C. PETERSON
REGISTERED LAND SURVEYOR

APPROVED:

DATE _____ BOARD OF HEALTH
TOWN OF STOUGHTON MASS

DOTTED LOT NUMBERS REFER TO NUMBERING OF PLAN RECORDED IN NORFOLK REGISTRY OF DEEDS VOL. 1680-END. PLAN NO. 19-1926.

31521
MAY BE FILED
6-13-62
Date By WES

PLANNING BOARD APPROVAL UNDER SUBDIVISION CONTROL LAW NOT REQUIRED
DATE June 7, 1962 Robert E. Dexter SEC.
PLANNING BOARD
TOWN OF STOUGHTON MASS.