6549 L.C.

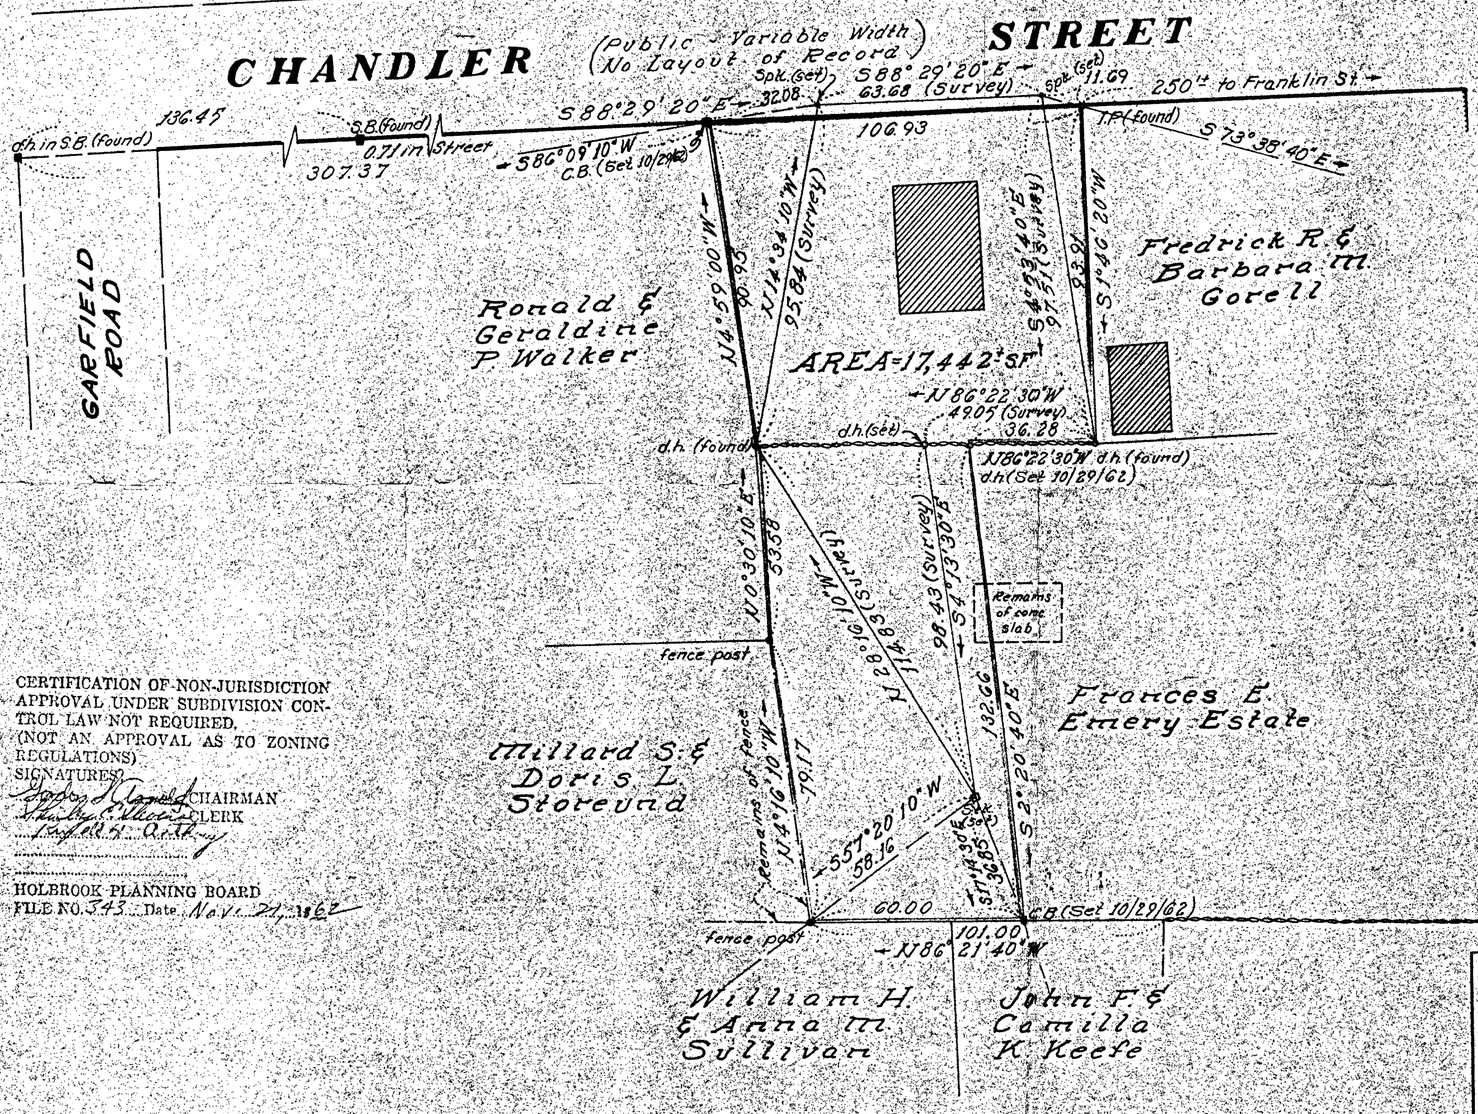

CERTIFICATION OF NON-JURISDICTION APPROVAL UNDER SUBDIVISION CONTROL LAW NOT REQUIRED.
(NOT AN APPROVAL AS TO ZONING REGULATIONS)
SIGNATURES:

..... CHAIRMAN
..... CLERK
.....

HOLBROOK PLANNING BOARD
FILE NO. 343 Date Nov. 21, 1962

I certify that this actual survey was made on the ground in accordance with the Land Court Instructions of 1959 between August 3, 1962 and October 29, 1962.
Date: October 29, 1962
Brenton V. Schofield Surveyor

COMMONWEALTH OF MASSACHUSETTS
BRENTON V. SCHOFIELD
6509
REGISTERED LAND SURVEYOR

Plan of Land in
HOLBROOK, MASS.
Scale 1" = 30', October 29, 1962.
Schofield Brothers, Reg. Land Surveyors
48 Park Street, Framingham, Mass.
Petitioner: Annie Dana

6549 L.C.