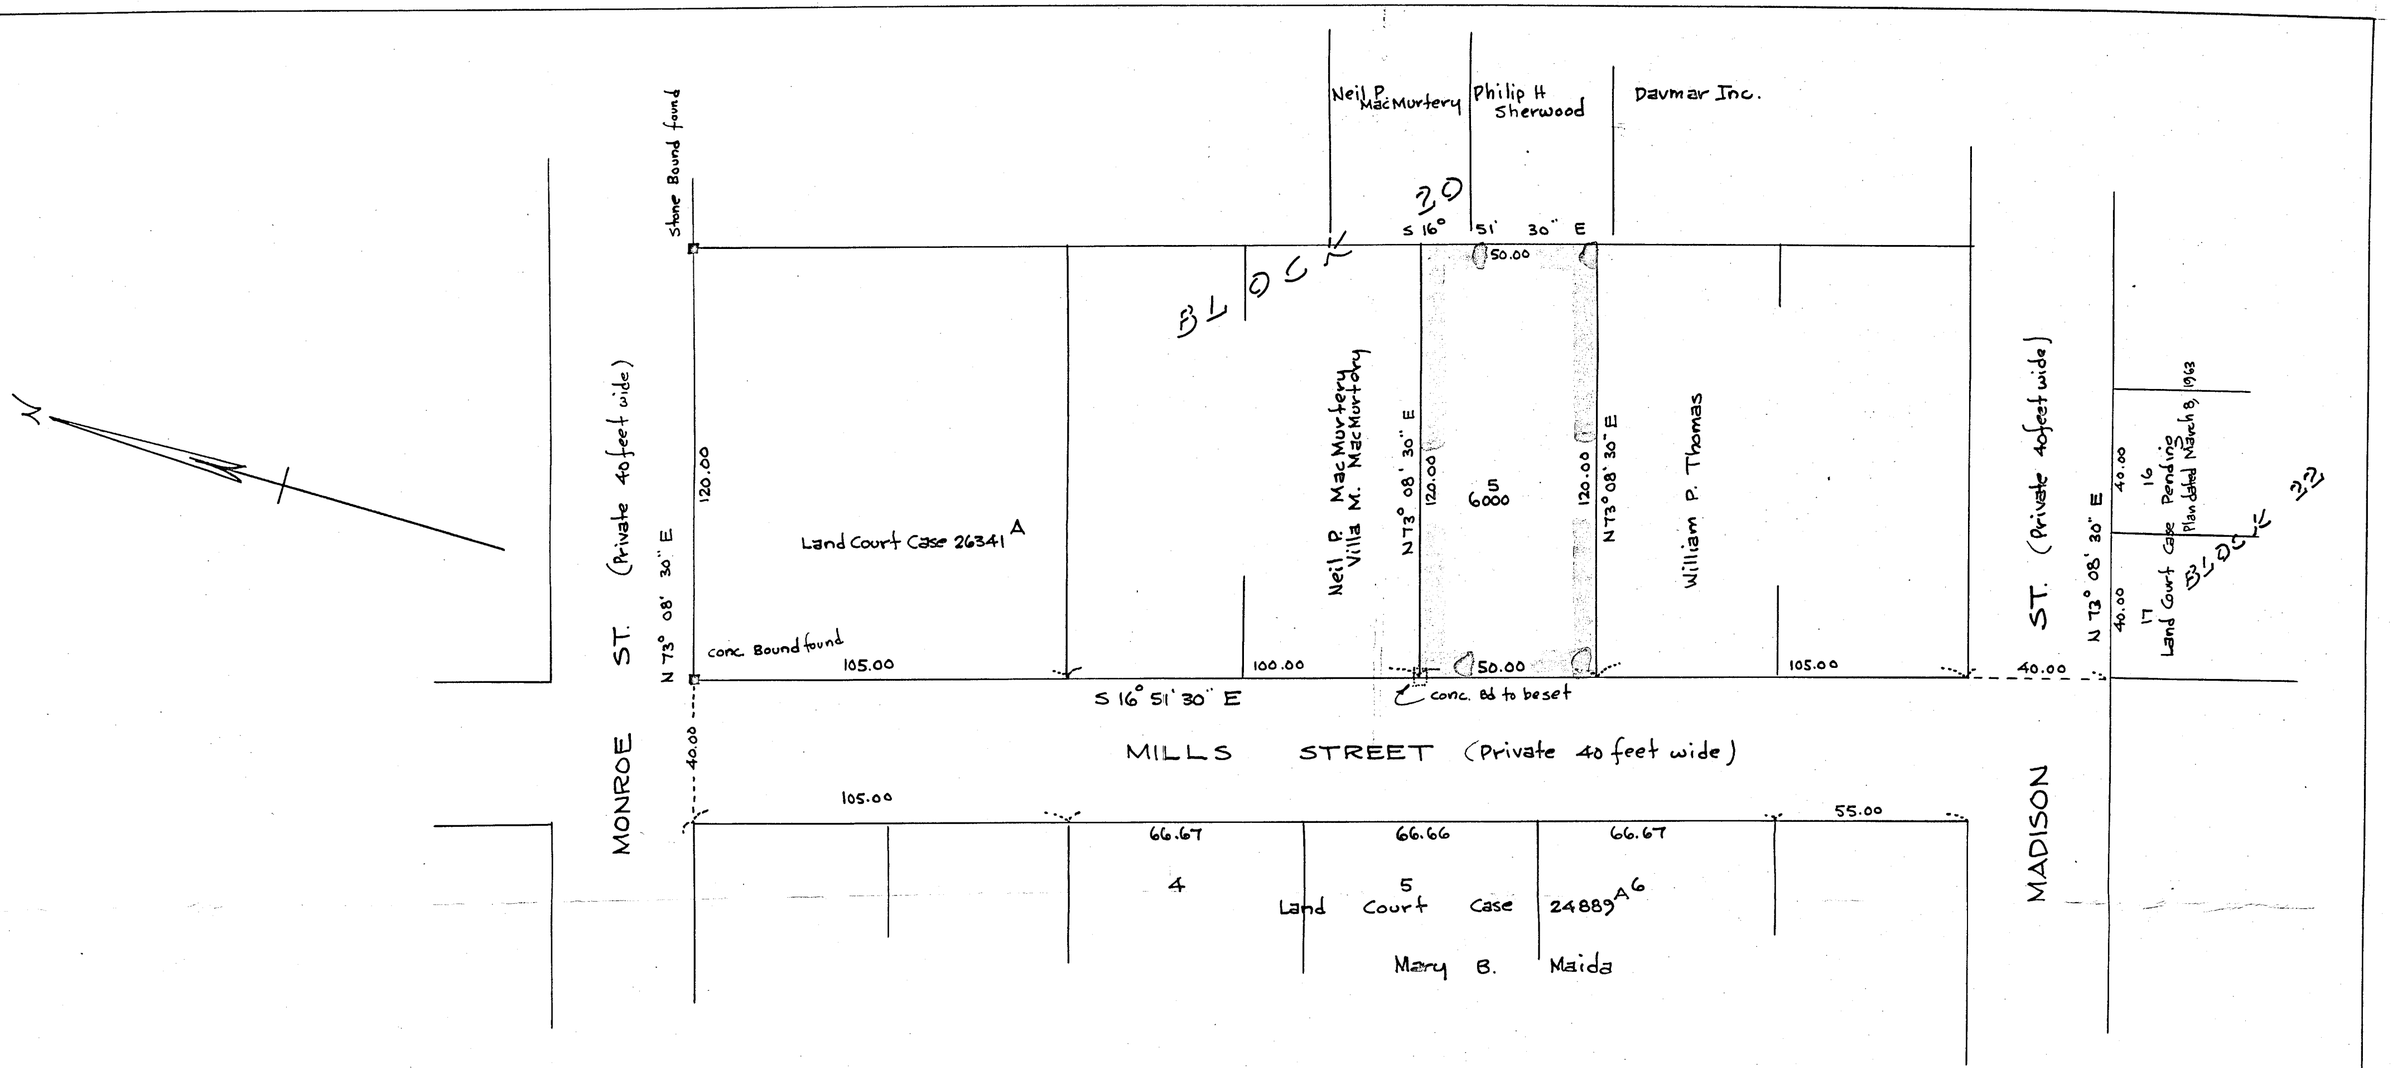

Approval under Subdivision Control Law not required Date: _____

_____

_____

_____

DEDHAM PLANNING BOARD

I certify that this actual survey was made on the ground in accordance with the Land Court Instructions of 1959 on March 5, 1963

March 11, 1963

Howard L. Millard

Registered Land Surveyor

COMMONWEALTH OF MASSACHUSETTS · H. L. MILLARD · No. 7055 · REGISTERED PROFESSIONAL ENGINEER

COMMONWEALTH OF MASSACHUSETTS · H. L. MILLARD · No. 7113 · REGISTERED LAND SURVEYOR

Plan of Land in

DEDHAM, MASS.

Scale: 1 inch = 30 feet

Pilling Engineering Company Inc.
26 Norfolk st. Dedham, Mass.

March 11, 1963

61-82