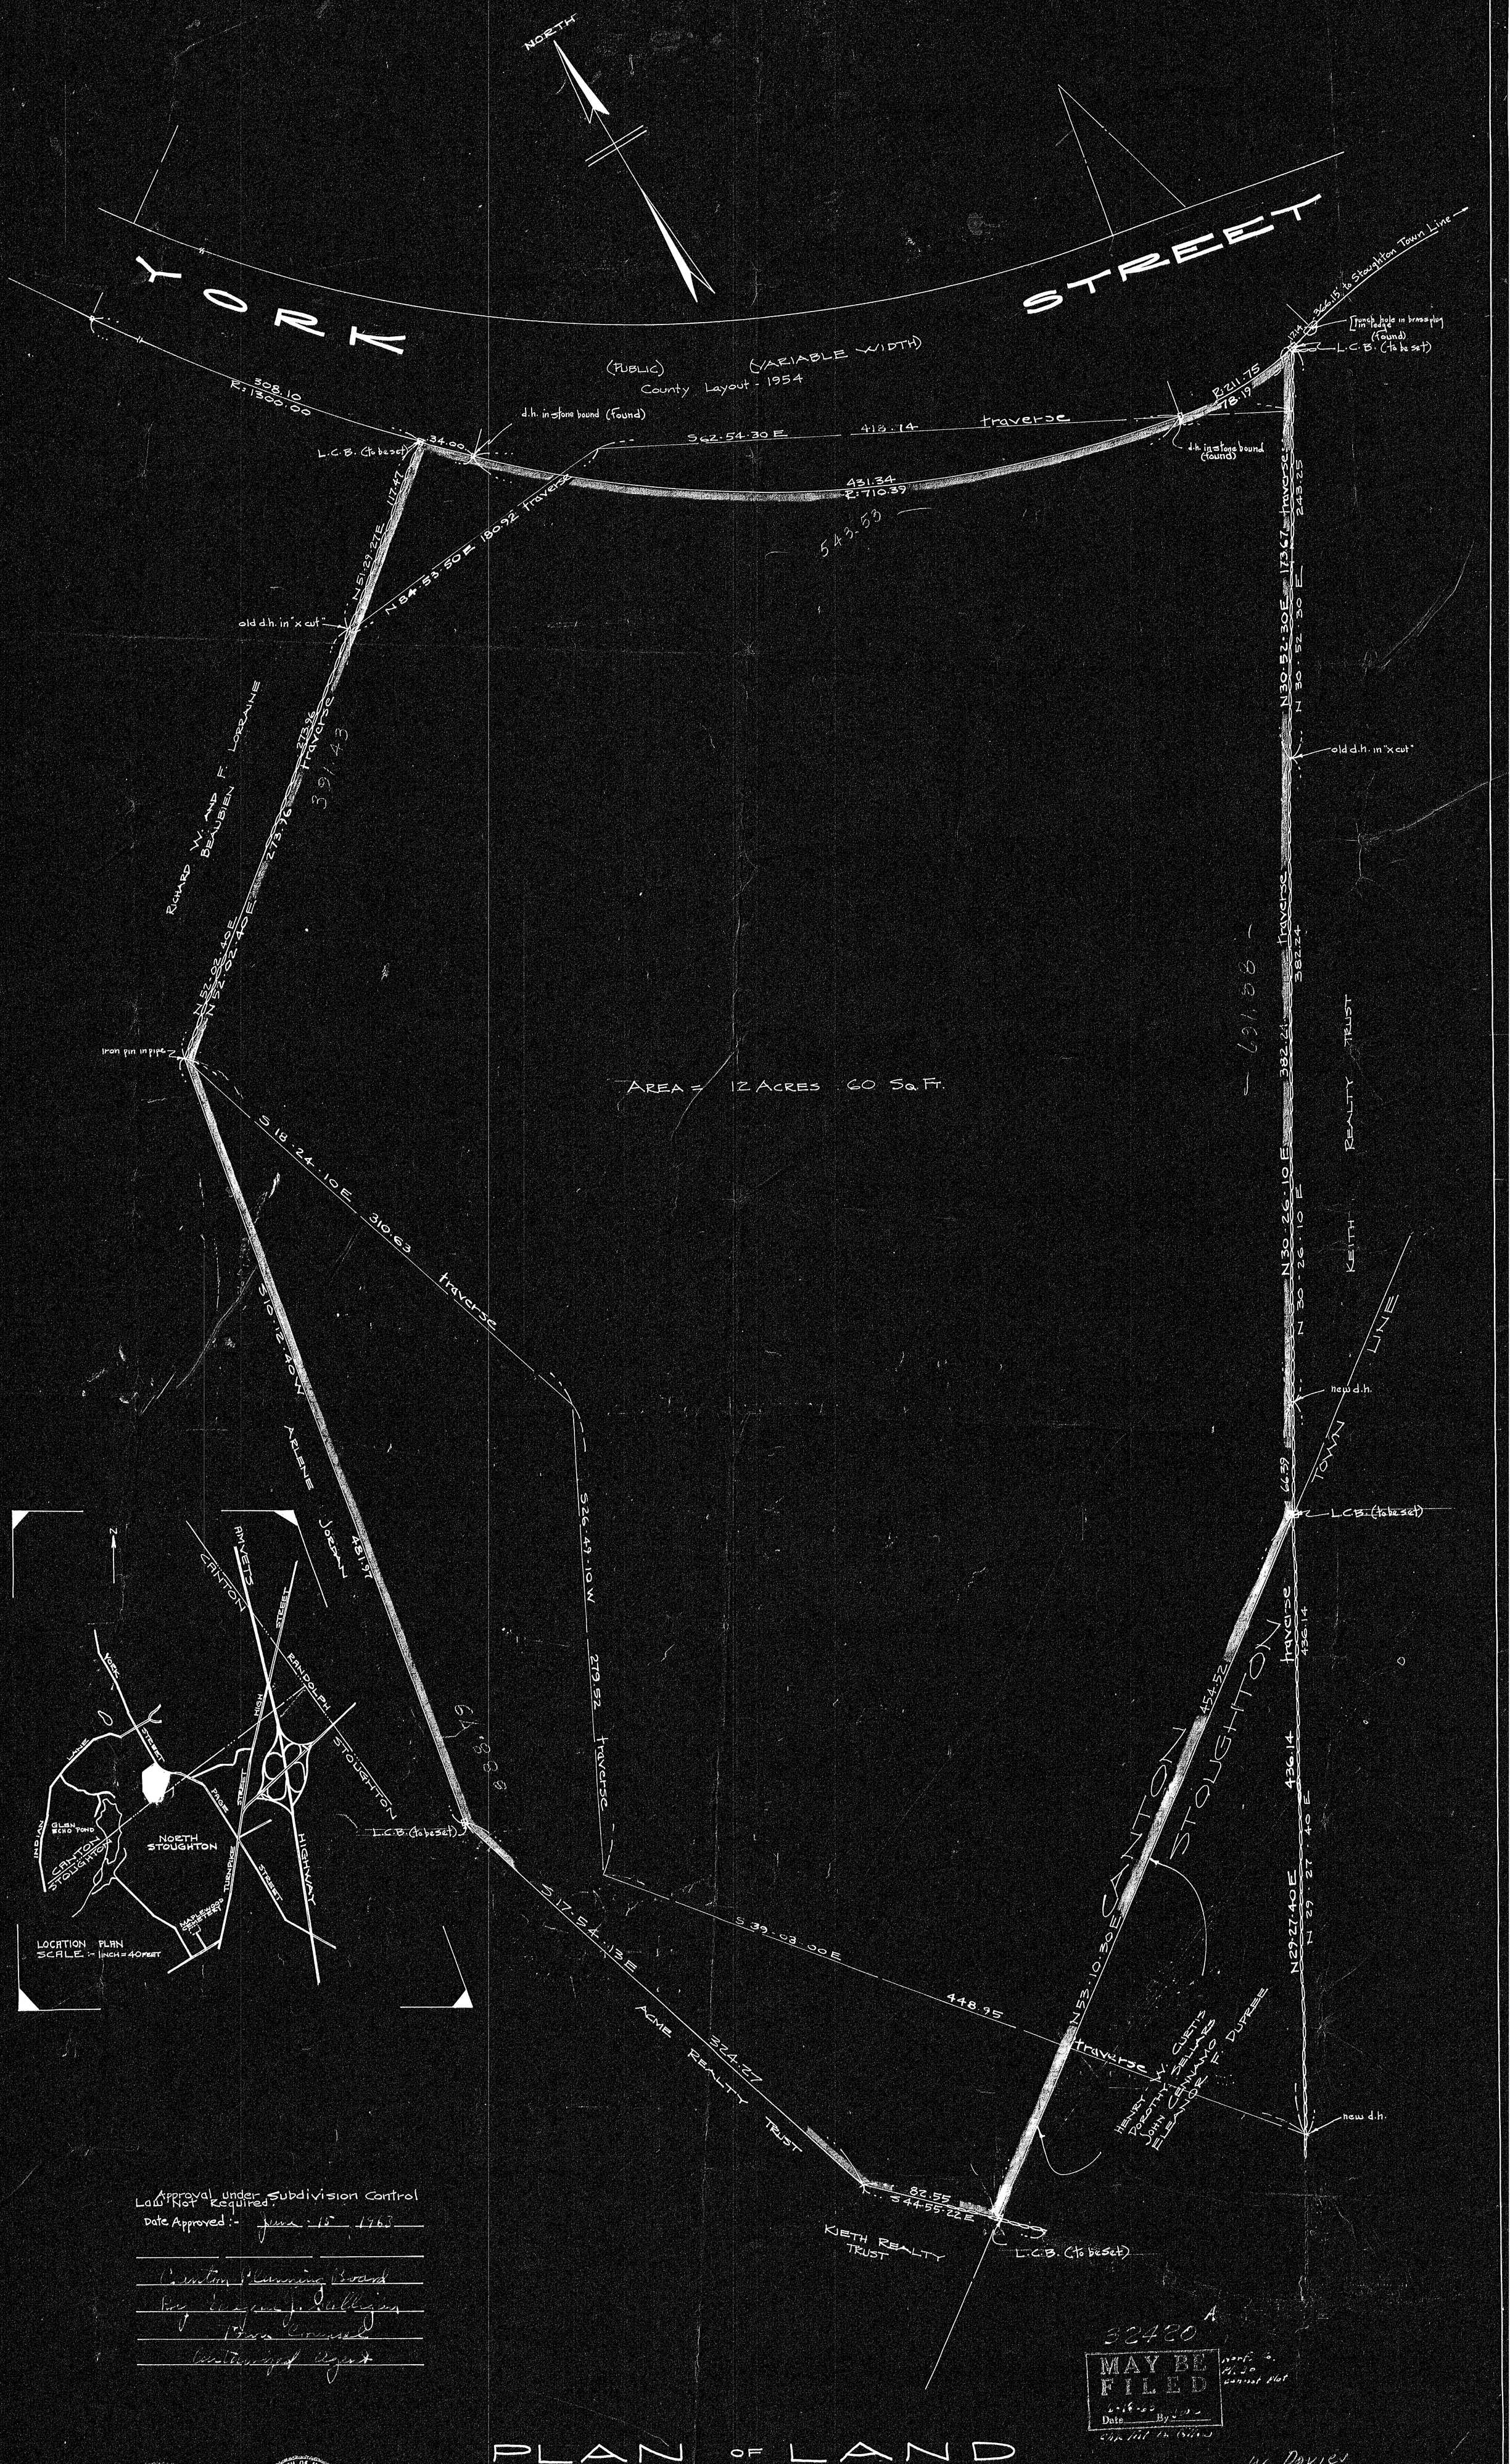

Approval under Subdivision Control Law Not Required

Date Approved:- June 12 1963

Canton Planning Board

by [illegible]

Town Engineer

Planning Expert

30420 A

MAY BE FILED

Norfolk, ss. Registry of Deeds

Date ___ By ___

Clerk

Atty: Henry W. Davies
51 Berkeley St
Reading

PLAN OF LAND IN CANTON, MASS.

SCALE:- 1 INCH = 40 FEET DATE:- JUNE 11, 1963

NORWOOD ENGINEERING Co. INC.
CIVIL ENGINEERS
NORWOOD, MASS.

I certify that this actual survey was made on the ground in accordance with the Land Court Instructions of 1953 on or between May 24, 1962 and May 15, 1963.

JUNE 11, 1963

Louis A. DeSimone
1926 BOSTON PROVIDENCE HWY
NORWOOD, MASSACHUSETTS