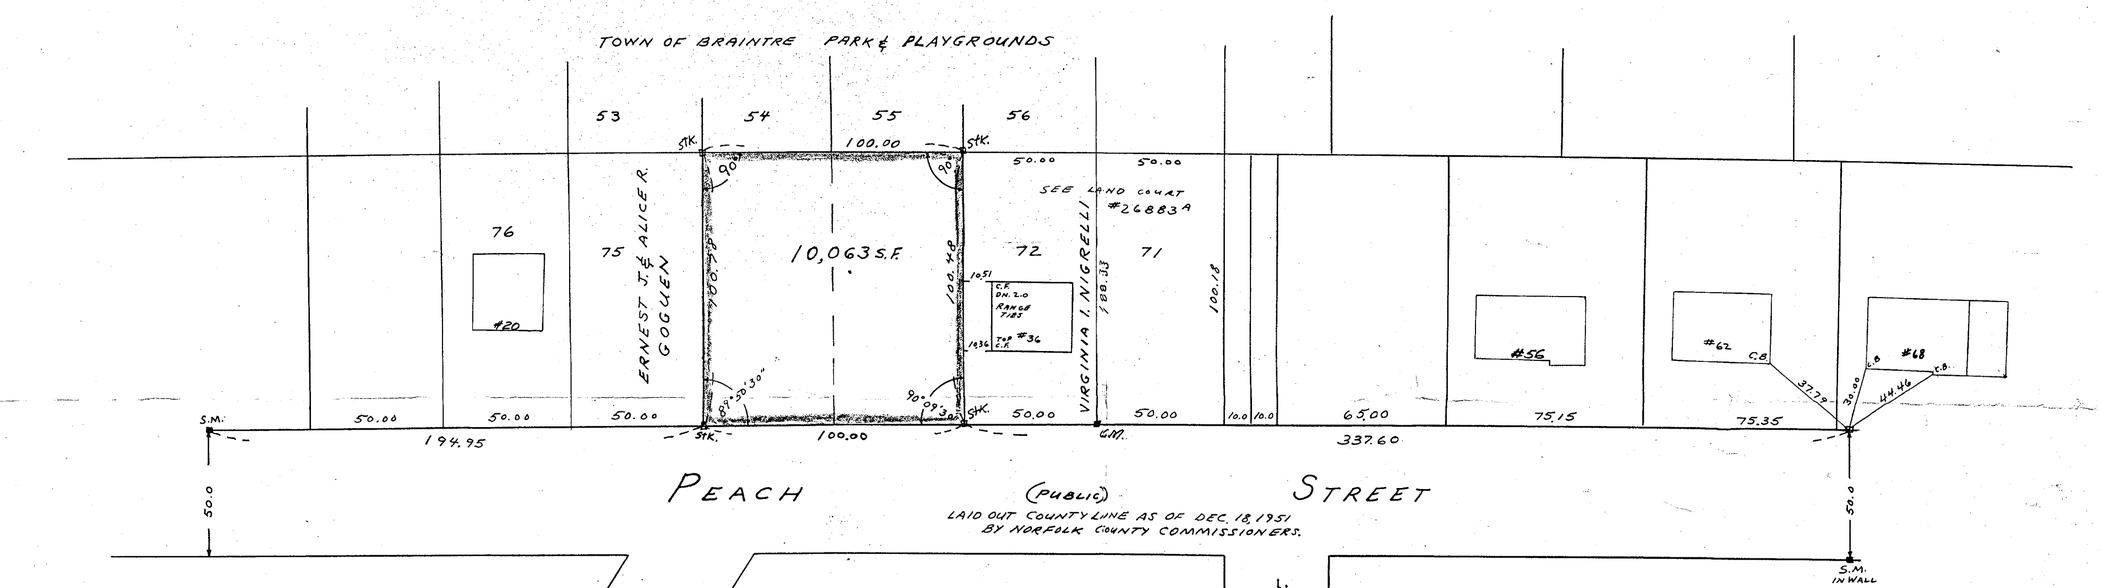

APPROVAL UNDER THE
SUBDIVISION CONTROL LAW
NOT REQUIRED May 28 1963
Joseph M. Magaddi
AUTHORIZED SIGNATURE FOR
PLANNING BOARD - TOWN OF BRAINTREE

PLAN OF LAND IN BRAINTREE MASS.

SCALE 1"=40' MAY 13, 1963

EDWARD H. COLLAGAN ~ SURVEYOR
30 GLOVER AVE
QUINCY, MASS.

I CERTIFY THAT THIS ACTUAL SURVEY WAS MADE ON THE GROUND IN ACCORDANCE WITH THE LAND COURT INSTRUCTIONS OF 1959 ON APRIL 6, 1963.

Edward H. Collagan

DATE May 17, 1963

COMMONWEALTH OF MASSACHUSETTS
EDWARD H. COLLAGAN
REGISTERED LAND SURVEYOR

#32501 Reg.