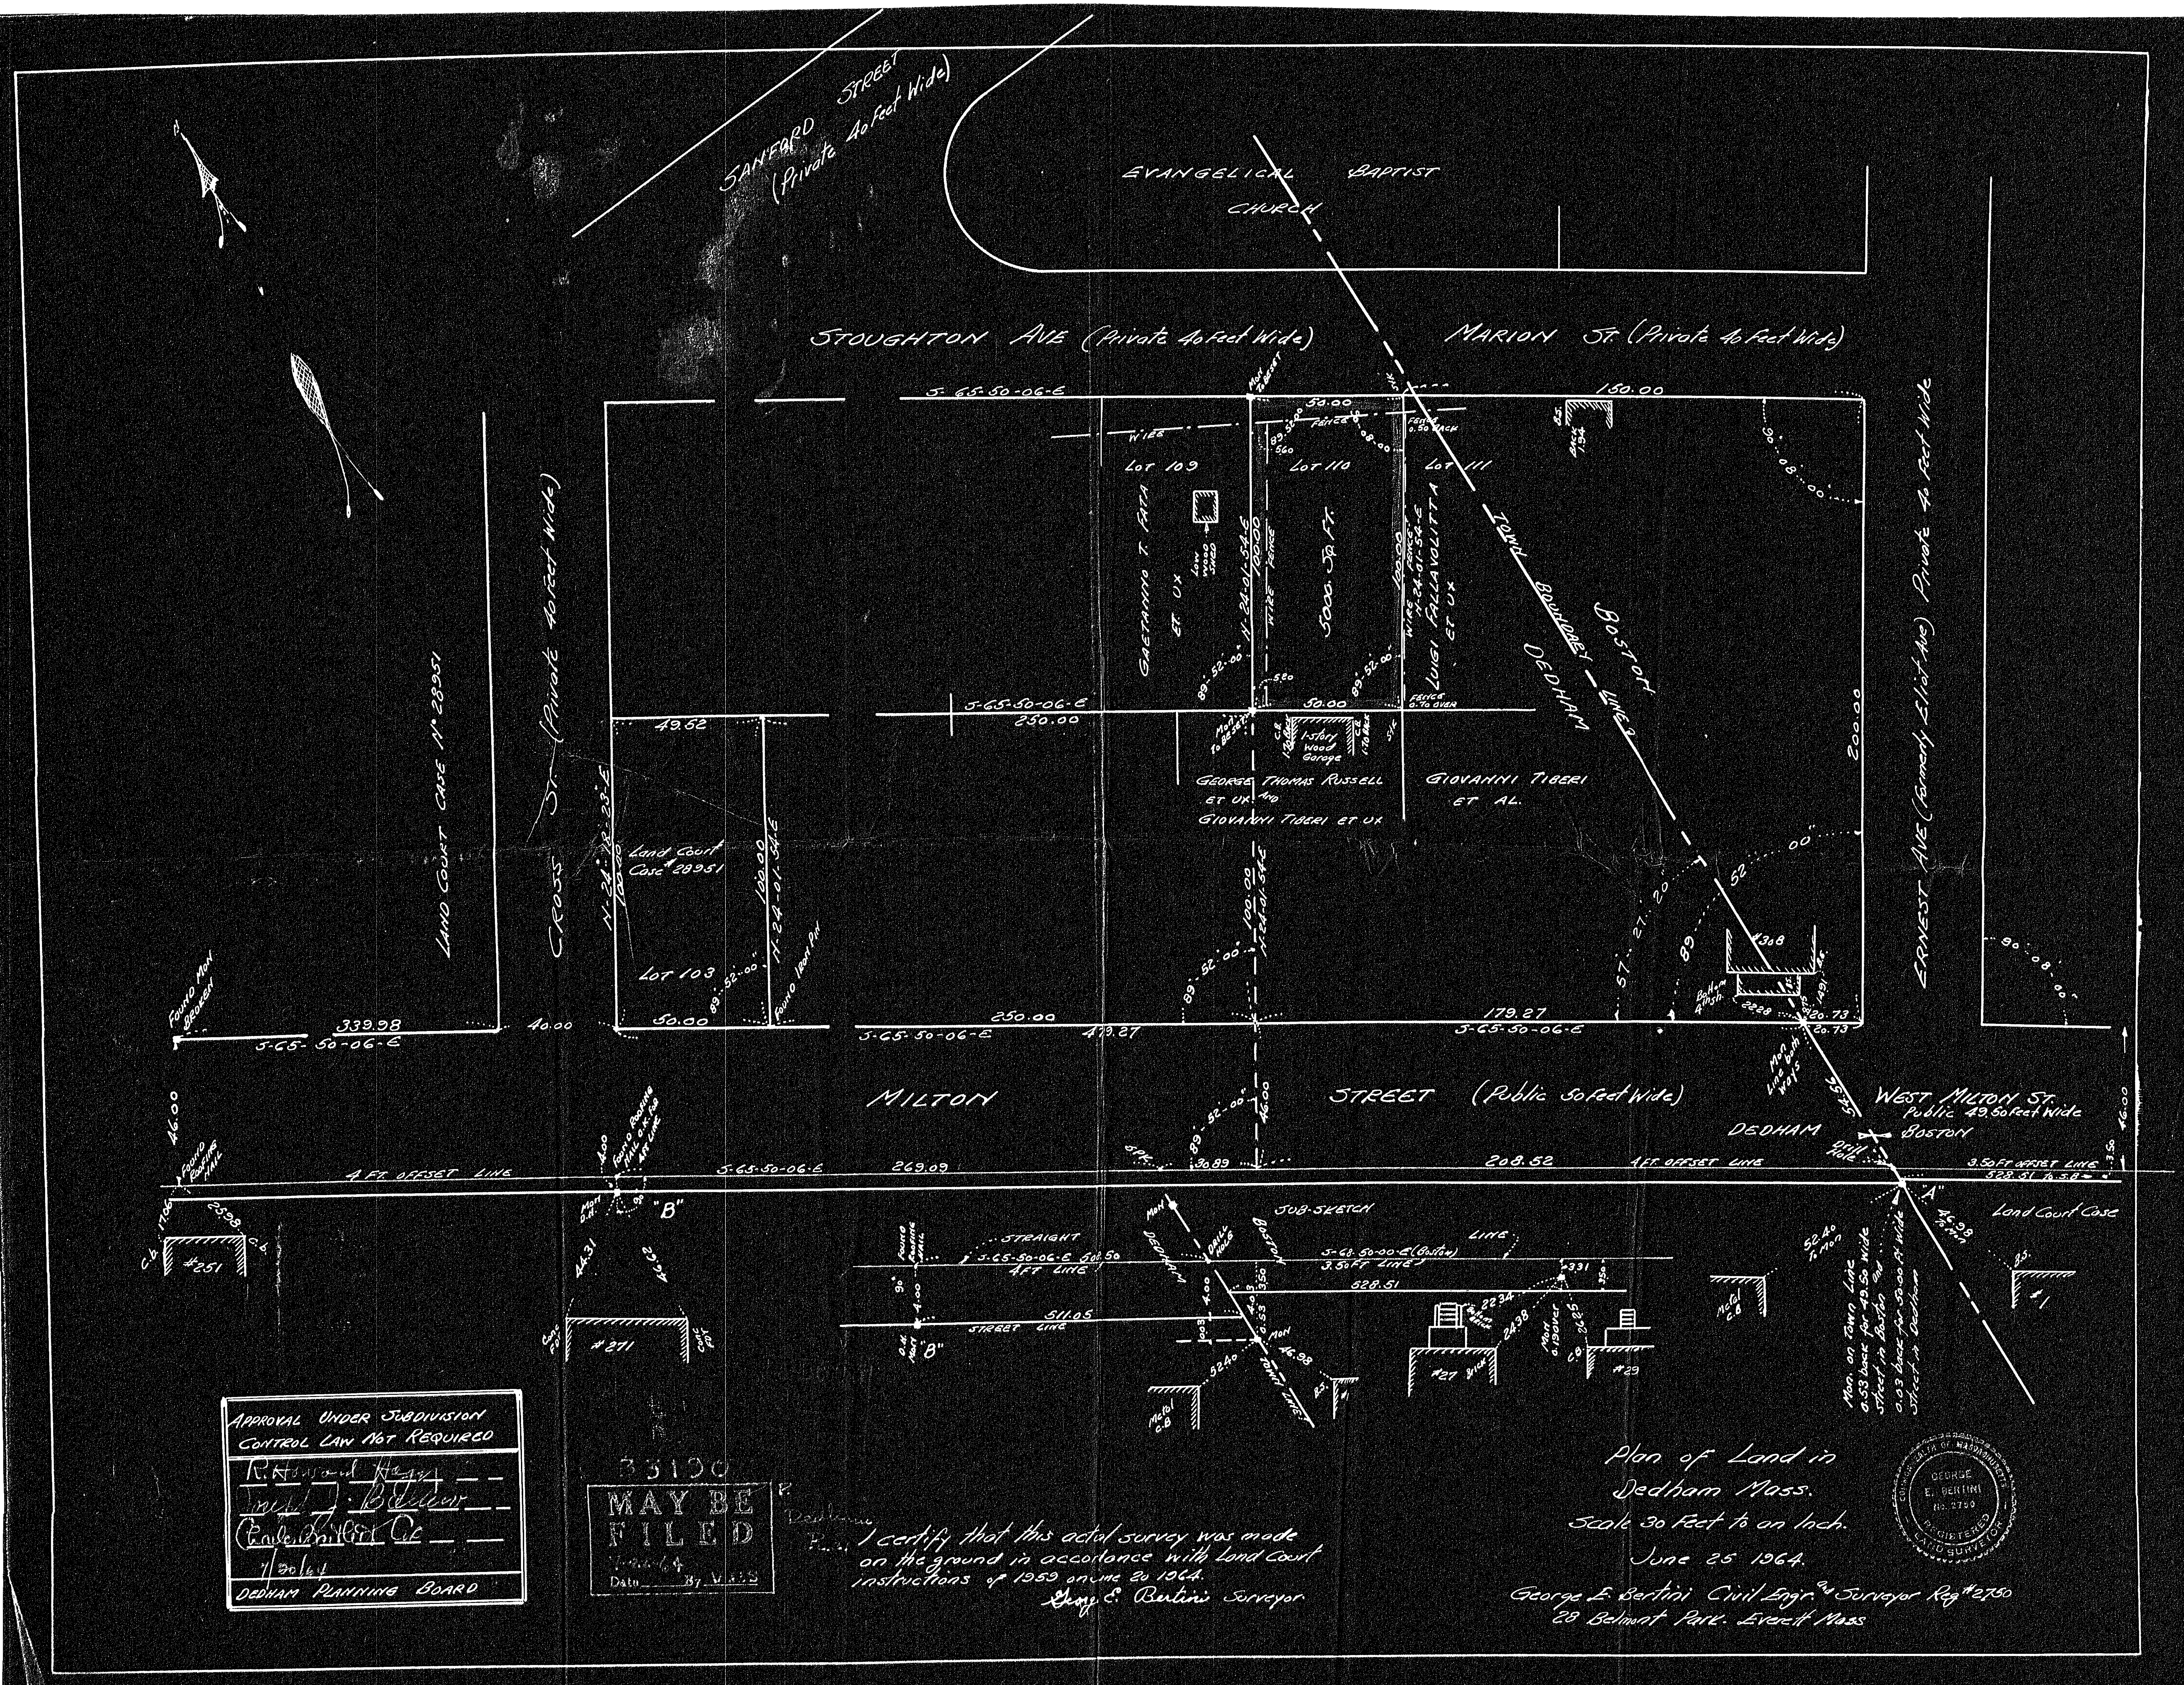
SANFORD STREET (Private 40 Feet Wide)
EVANGELICAL BAPTIST CHURCH
STOUGHTON AVE (Private 40 Feet Wide)
MARION St. (Private 40 Feet Wide)
ERNEST AVE (Formerly Eliot Ave) Private 40 Feet Wide
CROSS St. (Private 40 Feet Wide)
LAND COURT CASE No 28951
Lot 109
GAETANNO T. FATA ET UX
Low Wood Shed
Lot 110
5000 Sq. Ft.
Lot 111
LUIGI FALLAVOLITTA ET UX
GEORGE THOMAS RUSSELL ET UX AND GIOVANNI TIBERI ET UX
1-Story Wood Garage
GIOVANNI TIBERI ET AL.
Land Court Case # 28951
Lot 103
TOWN BOUNDARY LINE
BOSTON
DEDHAM
Found Mon Broken
Found Iron Pin
Found Roofing Nail
Found Roofing Nail O.K. For 4 Ft Line
MILTON STREET (Public 50 Feet Wide)
WEST MILTON ST. Public 49.50 Feet Wide
4 FT. OFFSET LINE
3.50 FT OFFSET LINE
Drill Hole
Mon Line both ways
"A"
"B"
Land Court Case
#251
#271
#308
#27
#29
#1
SUB-SKETCH
STRAIGHT LINE
S-65-50-06-E 508.50 4 FT LINE
S-68-50-00-E (Boston) 3.50 FT LINE
STREET LINE
Metal C.B.
Mon. on Town Line 0.53 back for 49.50 wide Street in Boston and 0.03 back for 50.00 Ft Wide Street in Dedham
APPROVAL UNDER SUBDIVISION CONTROL LAW NOT REQUIRED
7/30/64
DEDHAM PLANNING BOARD
33190
MAY BE FILED
7-24-64
Date By
I certify that this actual survey was made on the ground in accordance with Land Court instructions of 1959 on June 20 1964.
George E. Bertini Surveyor
Plan of Land in Dedham Mass.
Scale 30 Feet to an Inch.
June 25 1964.
George E. Bertini Civil Engr. and Surveyor Reg #2750
28 Belmont Park. Everett Mass
COMMONWEALTH OF MASSACHUSETTS GEORGE E. BERTINI No. 2750 REGISTERED LAND SURVEYOR