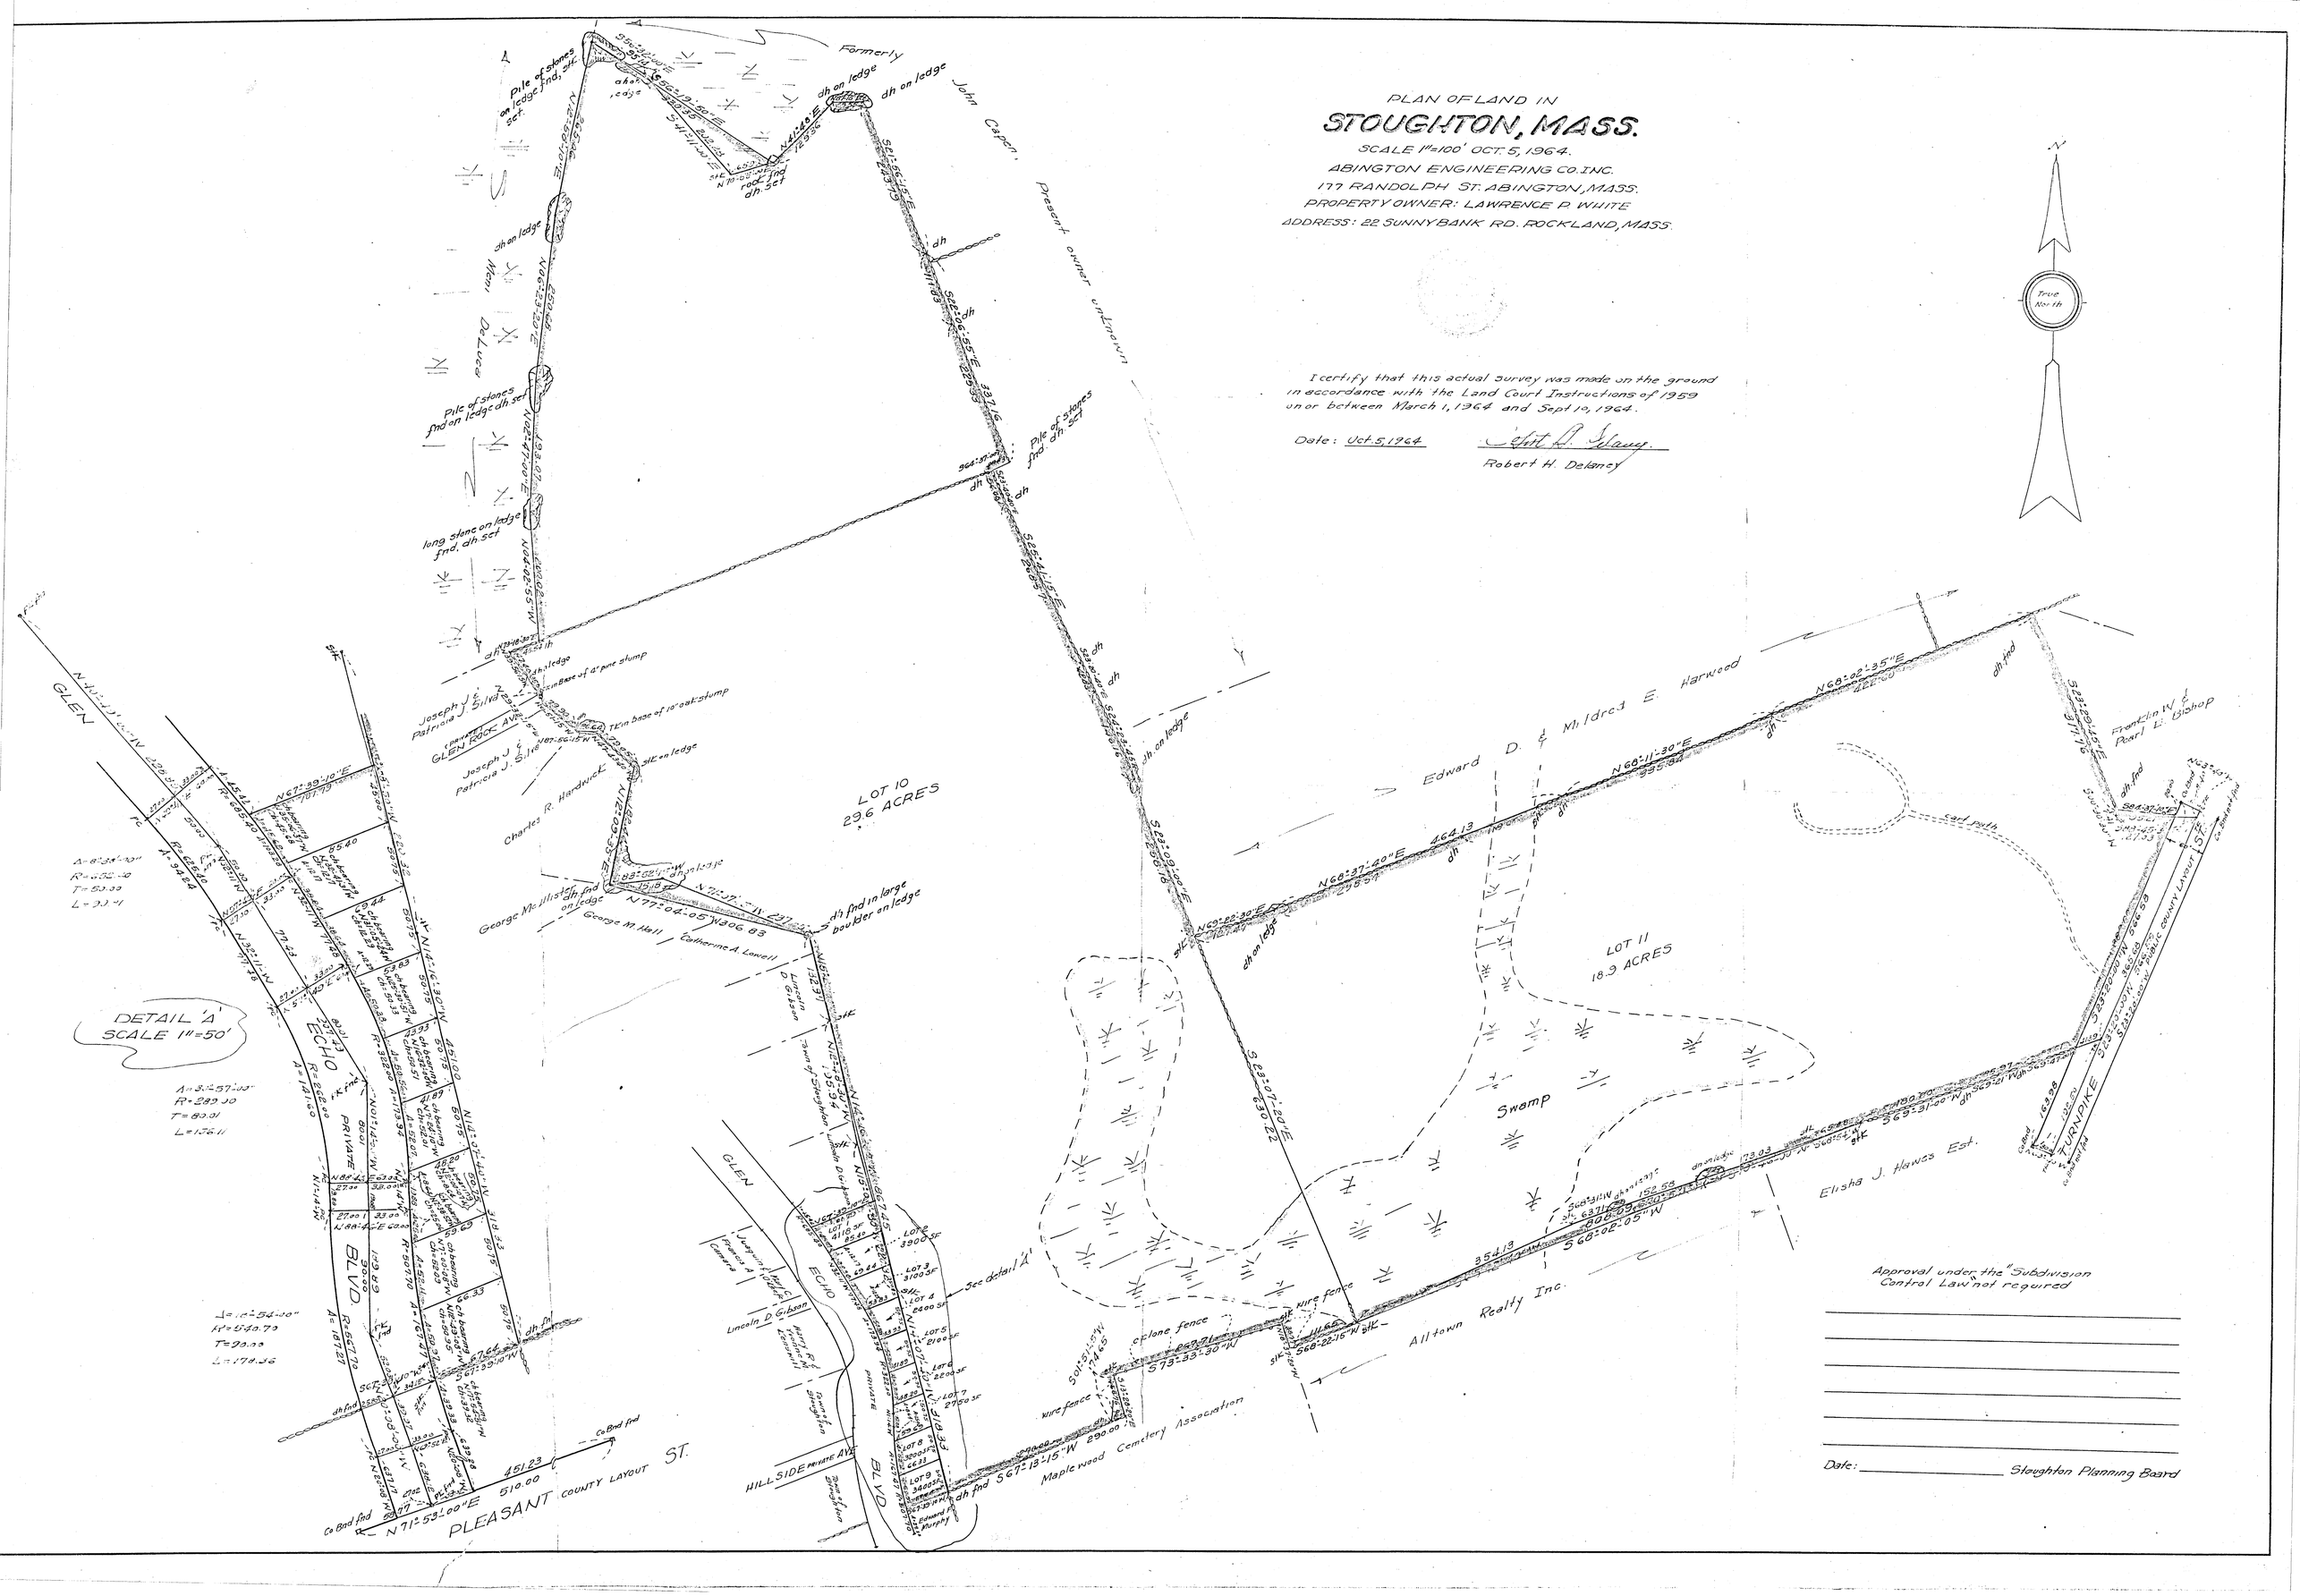
PLAN OF LAND IN
STOUGHTON, MASS.
SCALE 1"=100' OCT. 5, 1964.
ABINGTON ENGINEERING CO. INC.
177 RANDOLPH ST. ABINGTON, MASS.
PROPERTY OWNER: LAWRENCE P. WHITE
ADDRESS: 22 SUNNYBANK RD. ROCKLAND, MASS.
I certify that this actual survey was made on the ground in accordance with the Land Court Instructions of 1959 on or between March 1, 1964 and Sept 10, 1964.
Date: Oct. 5, 1964
Robert H. Delaney
True North
Formerly John Capen, Present owner unknown
Edward D. & Mildred E. Harwood
LOT 10
29.6 ACRES
LOT 11
18.9 ACRES
Swamp
Elisha J. Hawes Est.
Alltown Realty Inc.
Maplewood Cemetery Association
Franklin W. & Pearl L. Bishop
Joseph J. & Patricia J. Silva
Charles R. Hardwick
George McAllister
George M. Hall
Catherine A. Lowell
Lincoln D. Gibson
Meni DeLuca
DETAIL 'A'
SCALE 1"=50'
GLEN ECHO BLVD.
PLEASANT COUNTY LAYOUT ST.
HILLSIDE PRIVATE AVE.
TURNPIKE
Approval under the "Subdivision Control Law" not required
Date: Stoughton Planning Board