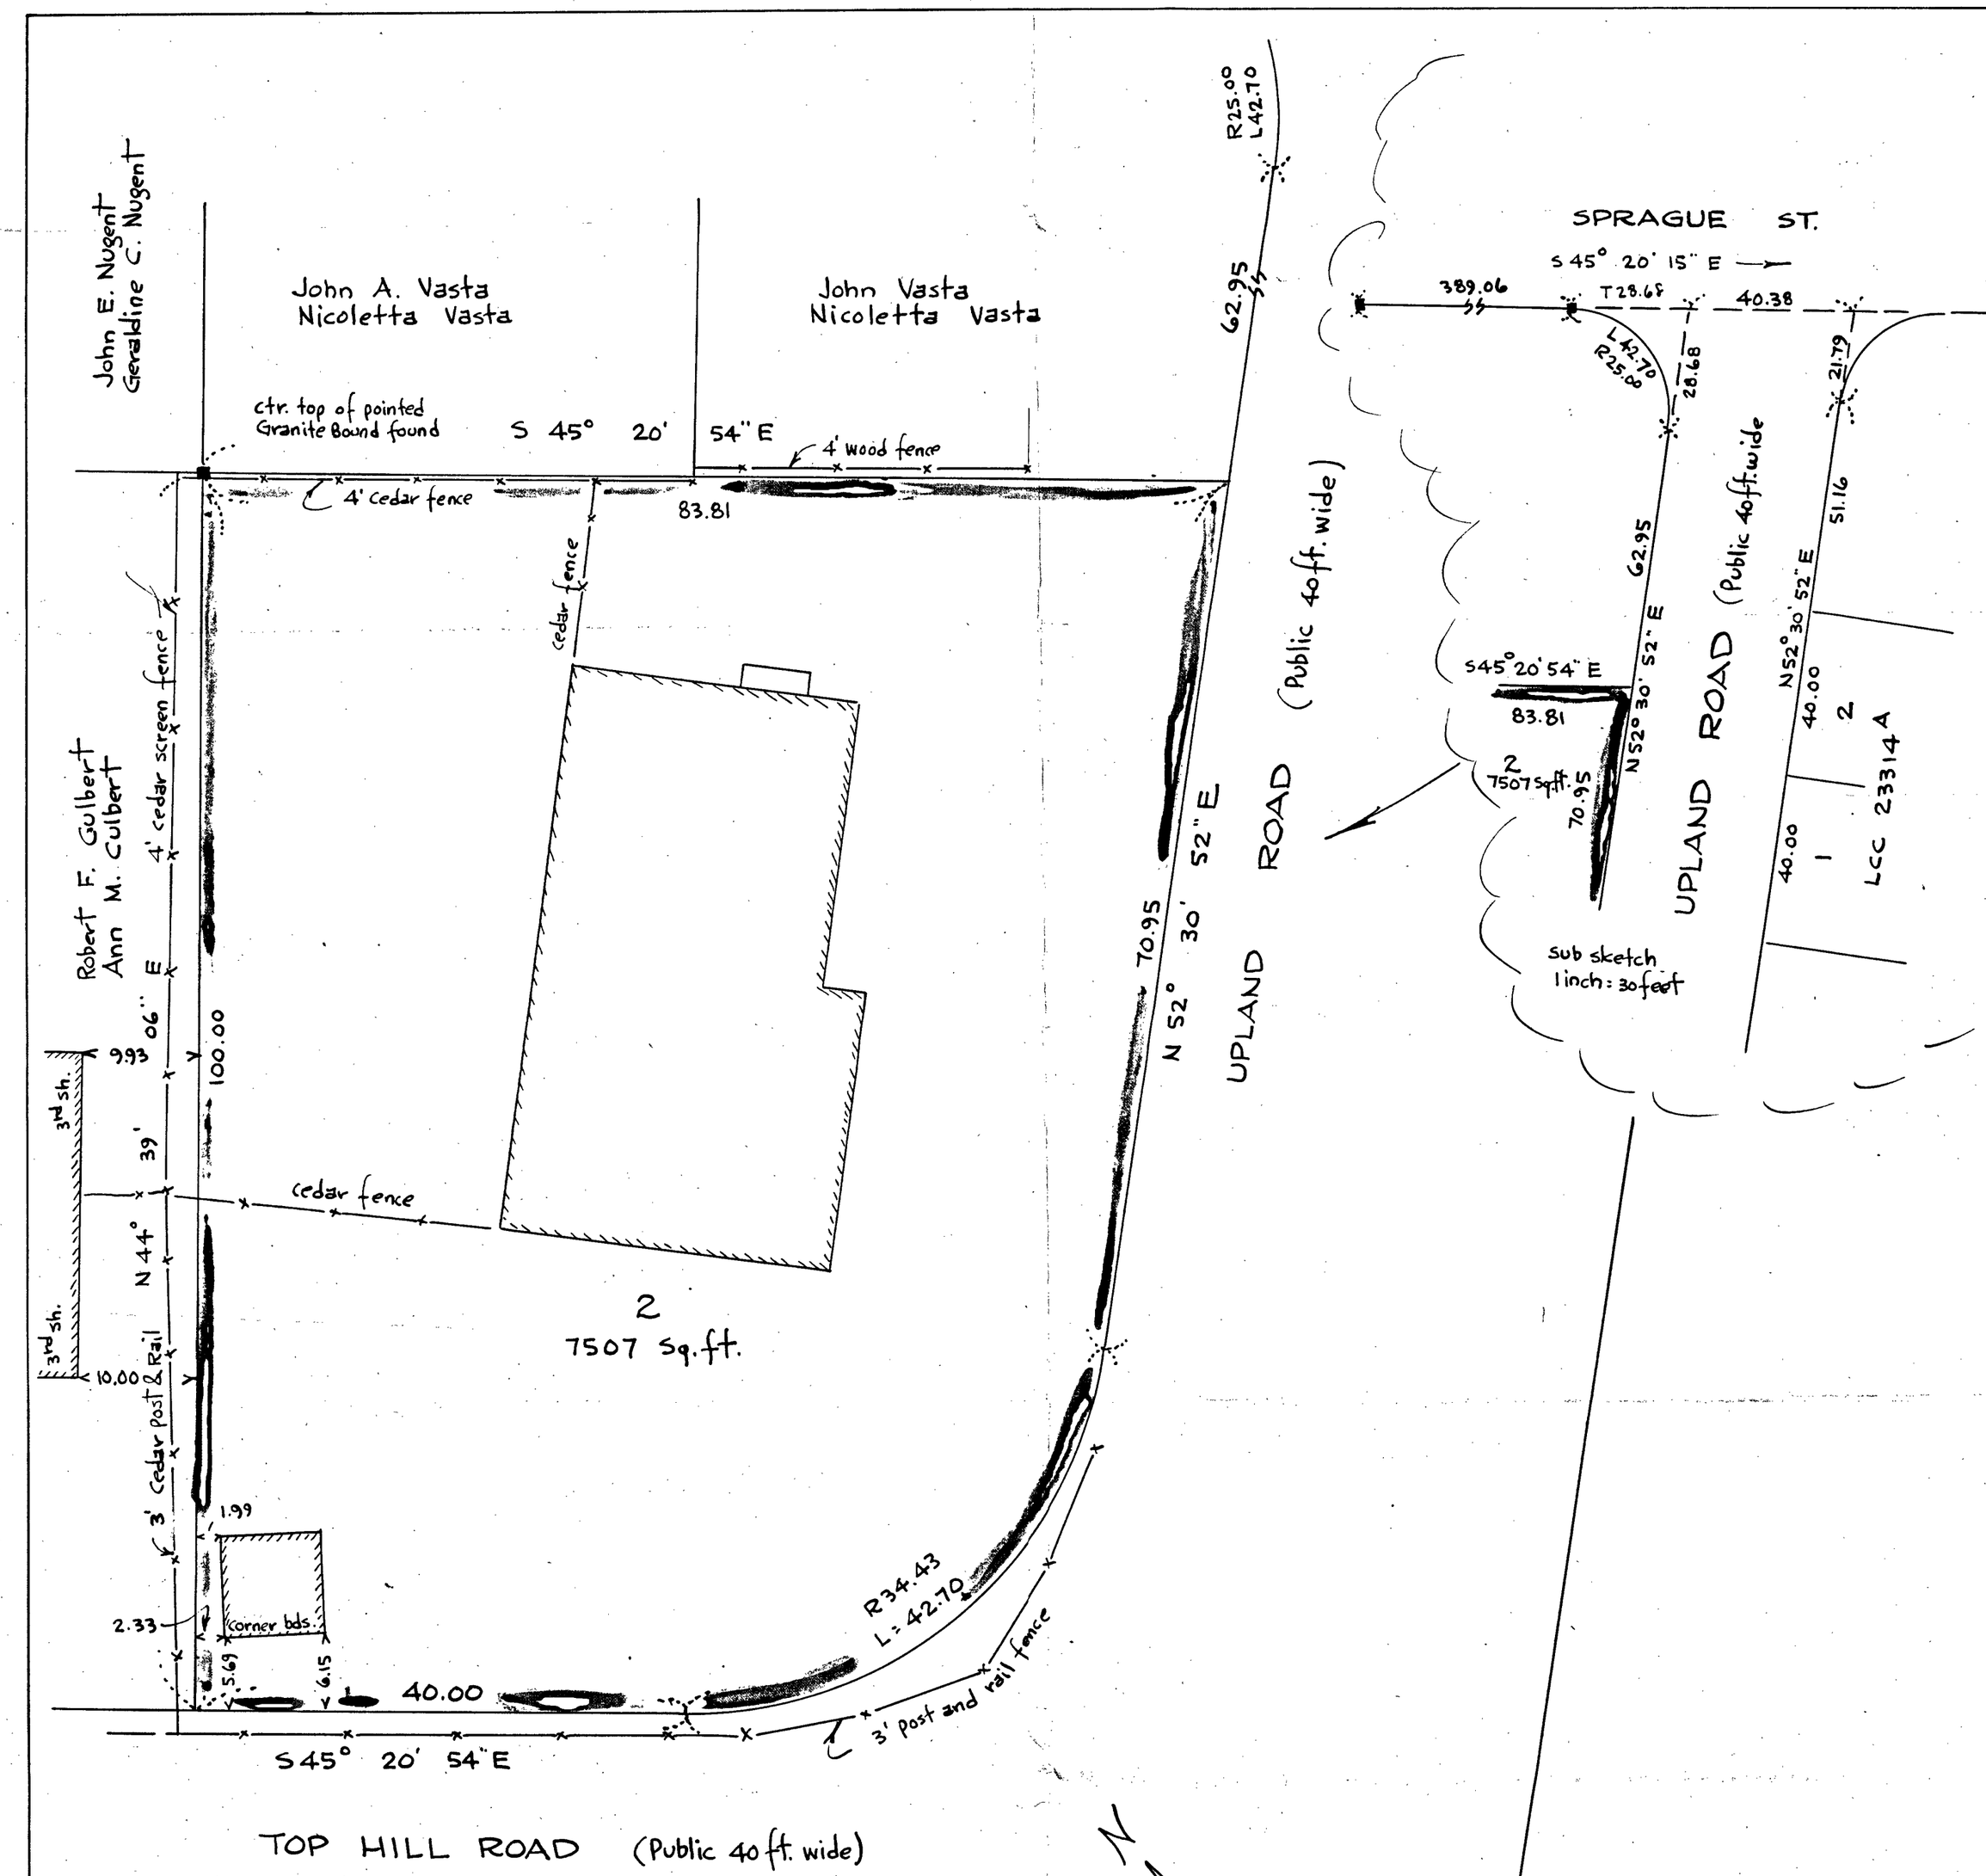

I certify that this actual survey was made on the ground in accordance with the Land Court Instructions of 1959 on May 24, 1965

June 1, 1965 Howard L. Millard
Registered Land Surveyor

Approval under Subdivision Control Law not required Date: ____ ____ ____

_____ _____ _____

_____ _____ _____

_____ _____ _____

DEDHAM PLANNING BOARD

COMMONWEALTH OF MASSACHUSETTS · H. L. MILLARD NO. 7053 REGISTERED PROFESSIONAL ENGINEER ·

COMMONWEALTH OF MASSACHUSETTS · H. L. MILLARD NO. 7113 REGISTERED LAND SURVEYOR ·

Plan of Land in

DEDHAM, MASS.

Scale: 1 inch = 10 feet

Pilling Engineering Company Inc.
26 Norfolk St. Dedham, Mass.

June 1, 1965

Record Owner:
Engineer: Pilling Engineering Company Inc.
Assessor Map No: 167
Lot No: 2
Block No:

18-02

3396 Reg