34542A

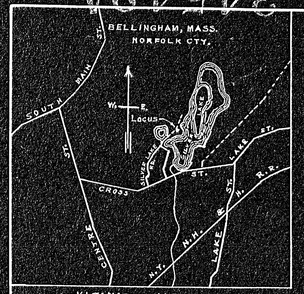

VICINITY MAP

SCALE 0 1/2 1 MILE

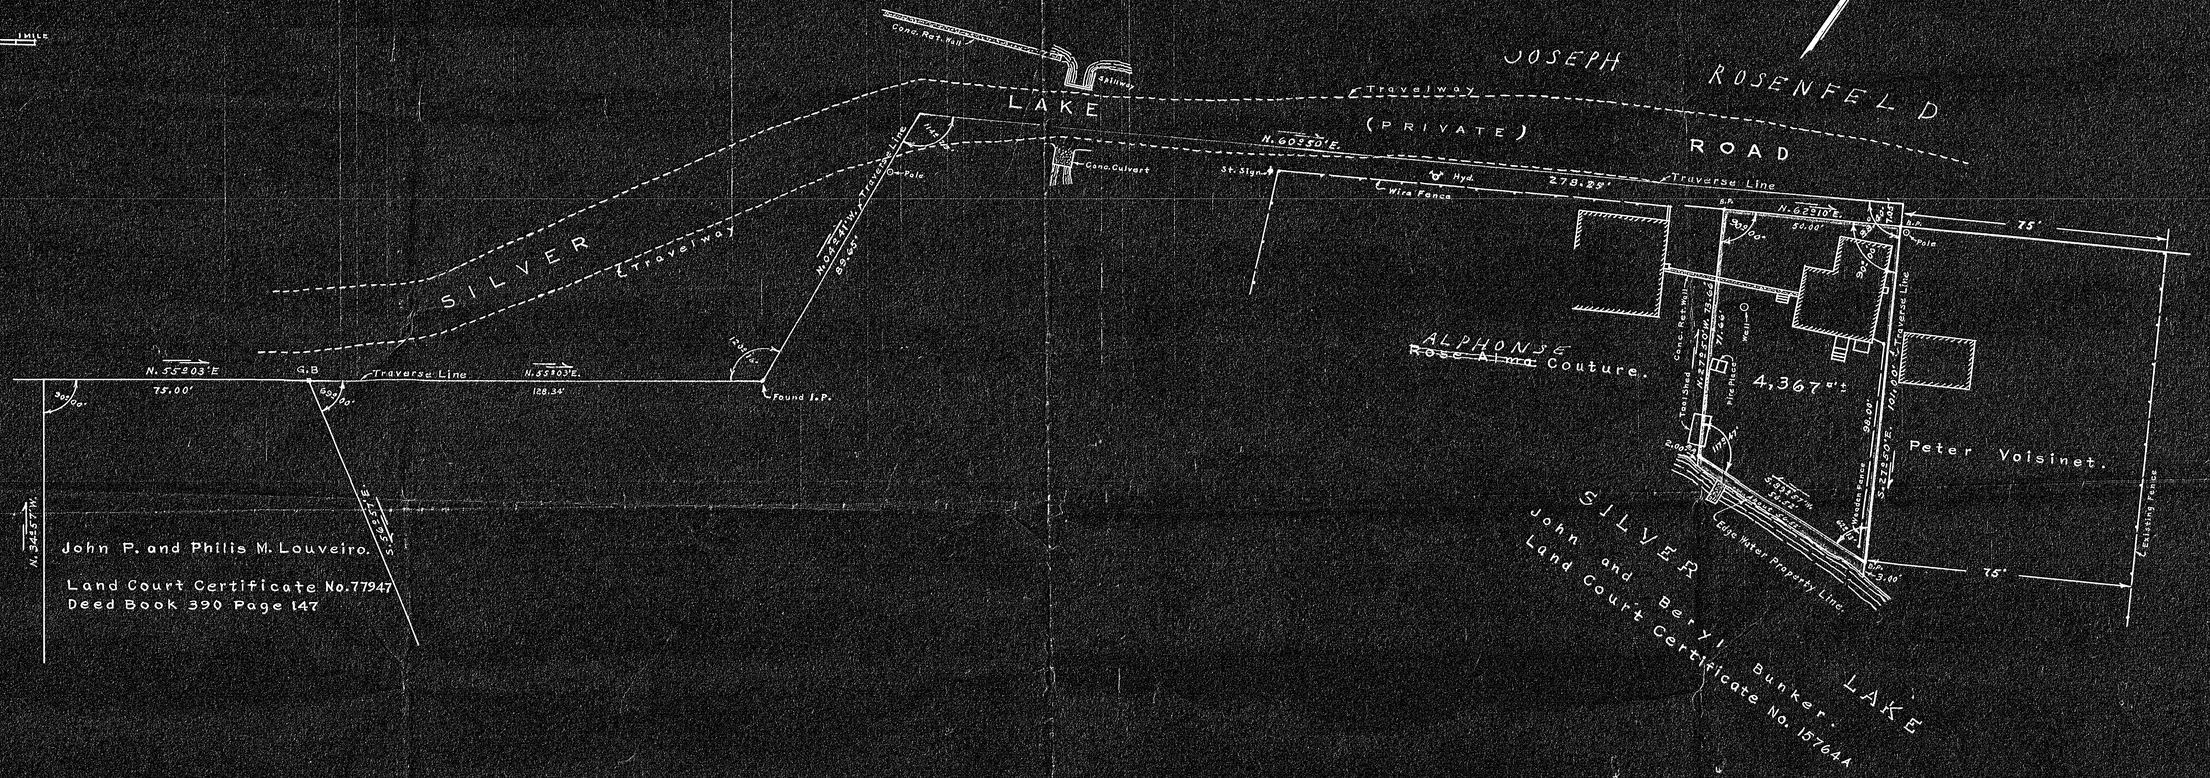

John P. and Philis M. Louveiro.

Land Court Certificate No. 77947
Deed Book 390 Page 147

34542
MAY BE FILED
Date: 6-8-66
By: G.E.S.
Atlas: Bellingham Map 4 & 4
Trav. C.L.: Sta. 0
Bds.: 2-C.L. Offsets
Sta'd'd: 0 Chk. Sh.: Adj.
One Print Needed

DECREE PLAN
Dr. k Papers
Traverse filed
Adj.
Checked by
Mapped by
Plotted by
Approved

PROPERTY OF
DELIA CHARETTE
BELLINGHAM, MASS.
MARCH, 1966

SCALE:- 1 INCH EQUALS 20 FEET

I certify that this actual survey was made on the ground in accordance with the Land Court Instructions of 1959 an or between March 1, 1966 and March 11, 1966.

Date:- March 11, 1966.

G. Bertrand Bibeault
Surveyor,
Woonsocket, R.I.

APPROVAL UNDER "SUBDIVISION CONTROL LAW" NOT REQUIRED.
BELLINGHAM PLANNING BOARD.

J. Eugene Carlin
Robert L. Beauregard
Robert W. Chase
David E. Andrews

DATE:- ~~March~~ APRIL 14, 1966

Note:- B.P. Denotes Bronze Pins, and were put in March 2, 1966.

G. Bertrand Bibeault, C.E.
99 Main Street,
Woonsocket, R.I.

G. BERTRAND BIBEAULT No. 5736 REGISTERED LAND SURVEYOR COMMONWEALTH OF MASSACHUSETTS

34542A