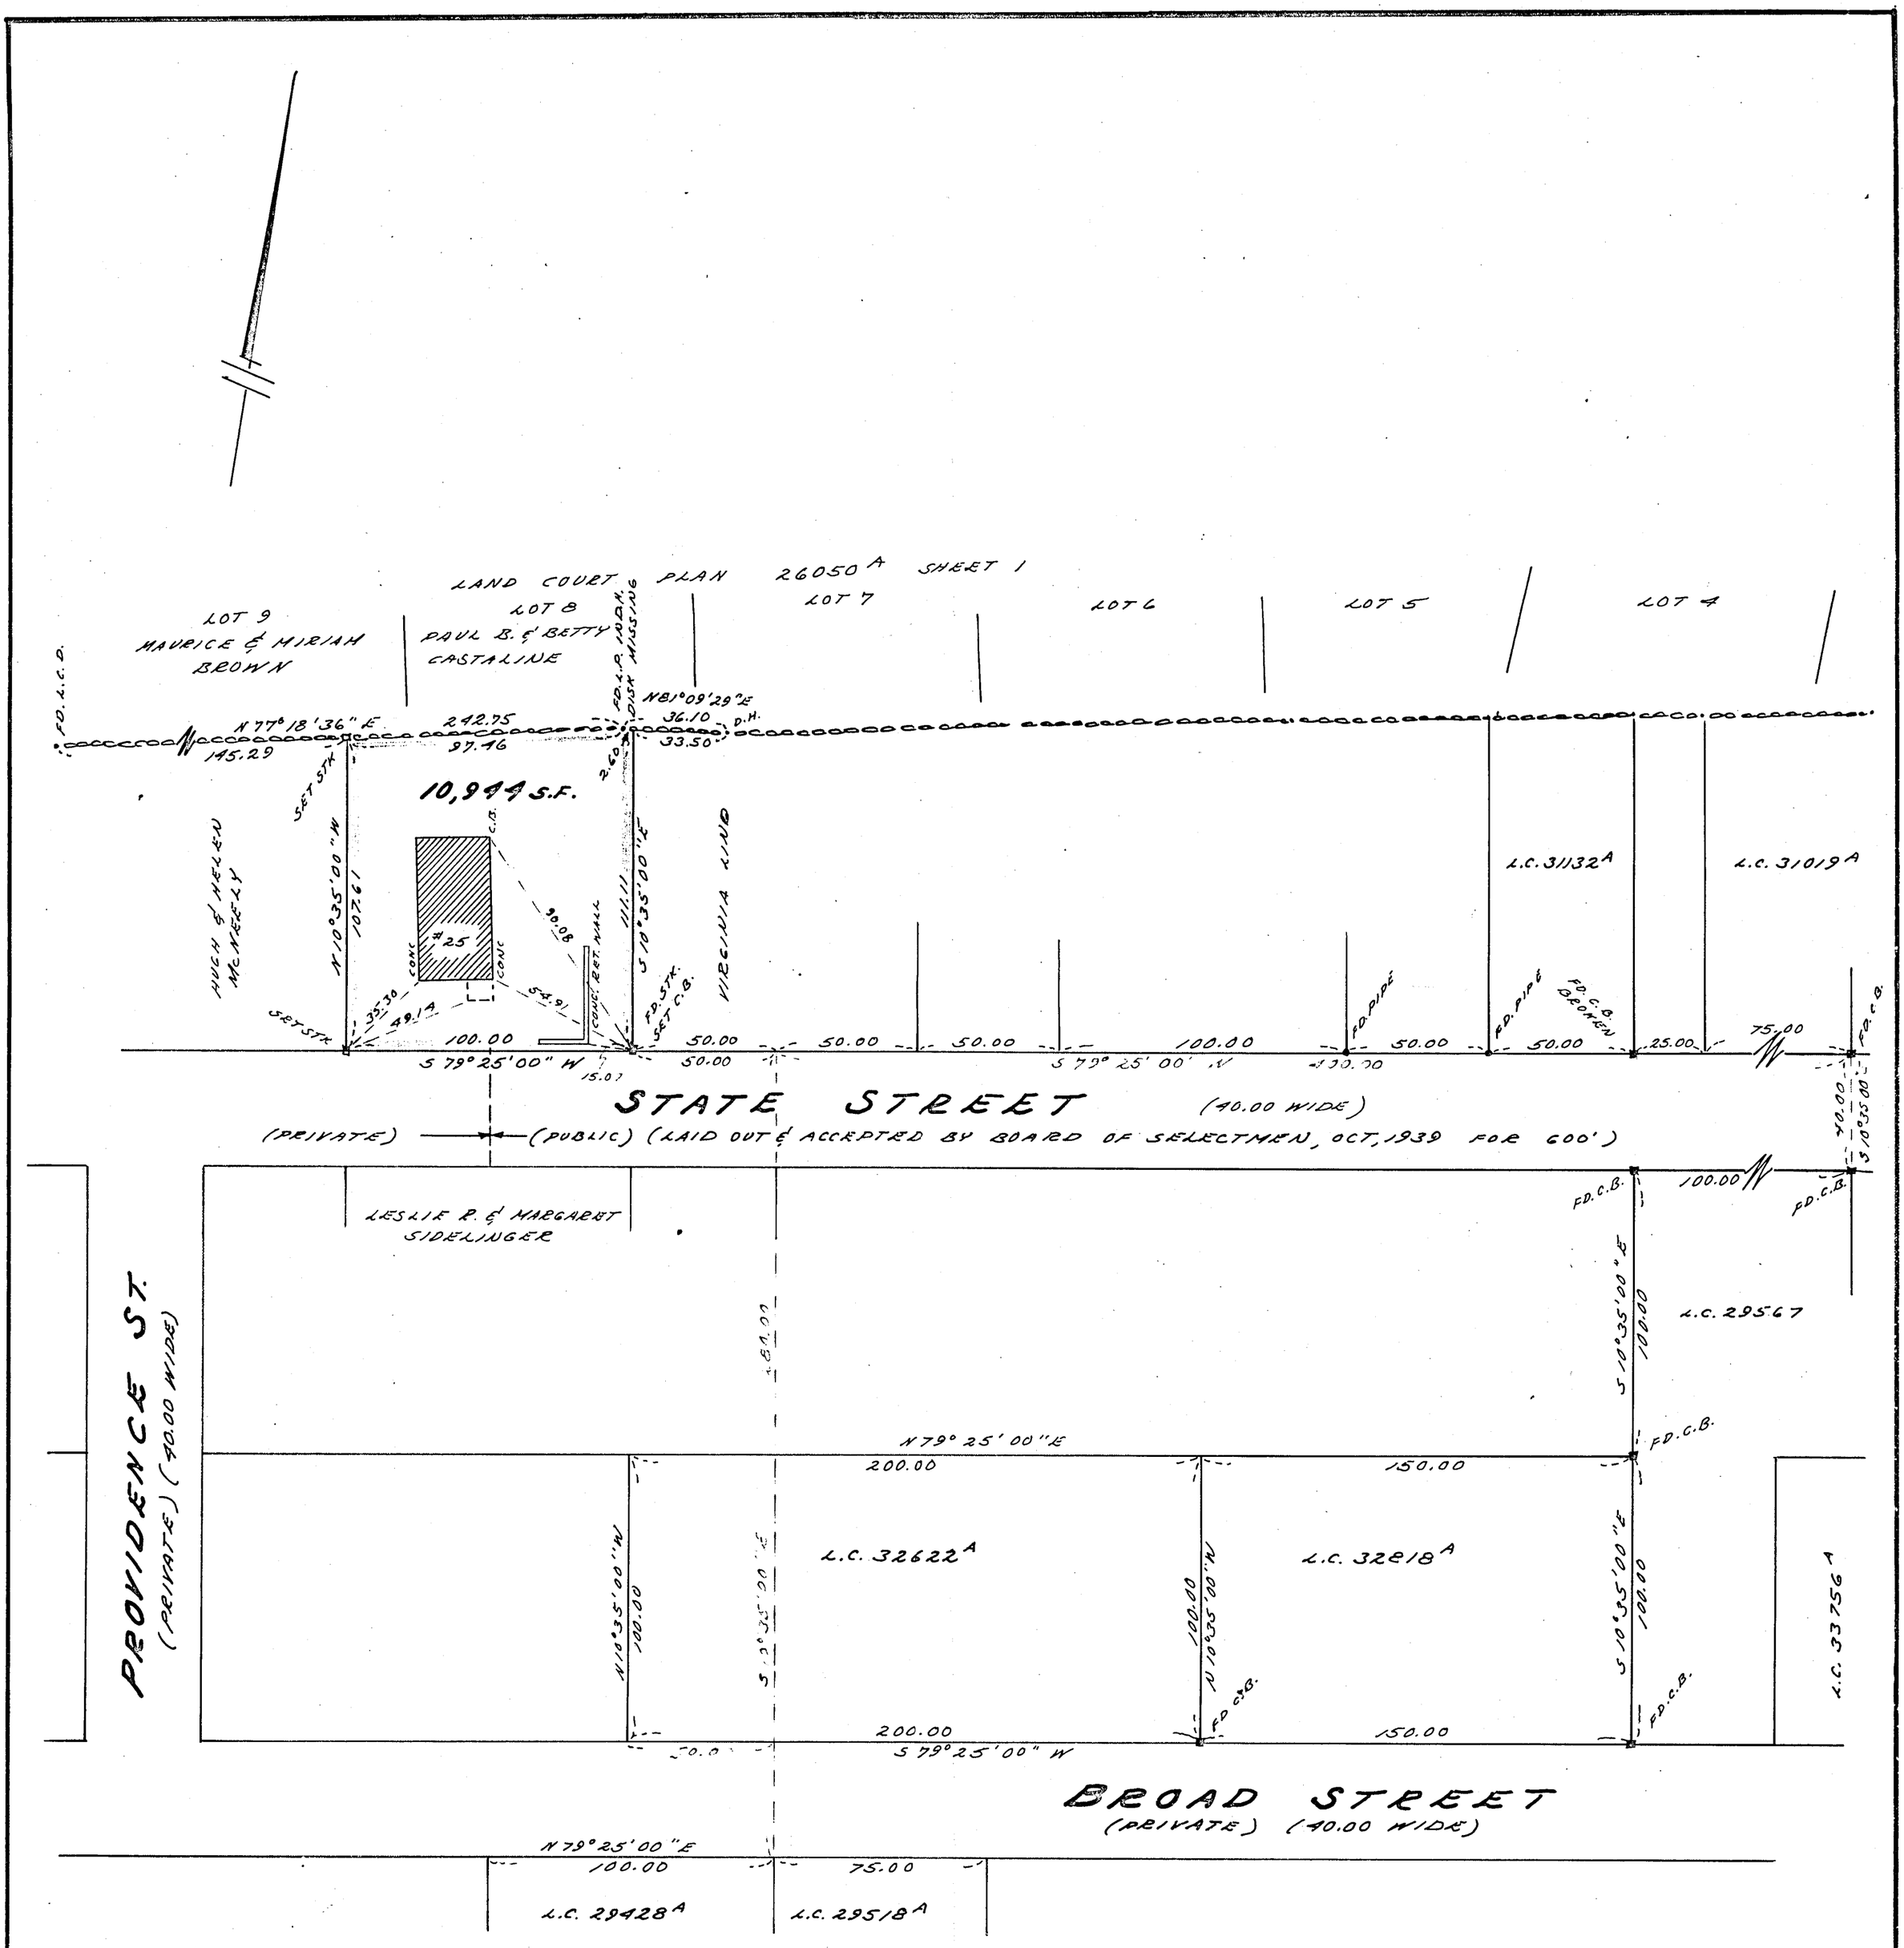


I CERTIFY THAT THIS ACTUAL SURVEY WAS MADE ON THE GROUND IN ACCORDANCE WITH THE LAND COURT INSTRUCTIONS OF 1959 BETWEEN NOV 1, 1967 & NOV. 6, 1967. J. Carroll Boynton R.L.S.

I certify that the property lines shown are the lines dividing existing ownerships, and the lines of streets [illegible] shown.

J. Carroll Boynton
Registered Land Surveyor

# LAND COURT PLAN OF LAND IN RANDOLPH, MASS.

OWNED BY

THOMAS J. SCHIAVO ET UX

SCALE 1" = 40' NOVEMBER 6, 1967

HAYWARD-HAYWARD & BOYNTON ENGINEERS

68 MAIN STREET BROCKTON