PLAN OF LAND
RANDOLPH, MASS.

SCALE 1" = 40' MARCH 29, 1970

DECA ENGINEERING, INC.
LAND SURVEYORS
41 HIGHLAND AVE. RANDOLPH

PROPERTY OWNER:
Darrell Realty Co.

COMMONWEALTH OF MASSACHUSETTS
ROBERT A. DeCELLE
No. 9771
REGISTERED LAND SURVEYOR

No

I certify that this actual survey was made on the ground in accordance with the Land Court Instructions of 1959 on Feb. 12, 1970
Robert A. DeCelle March 29, 1970
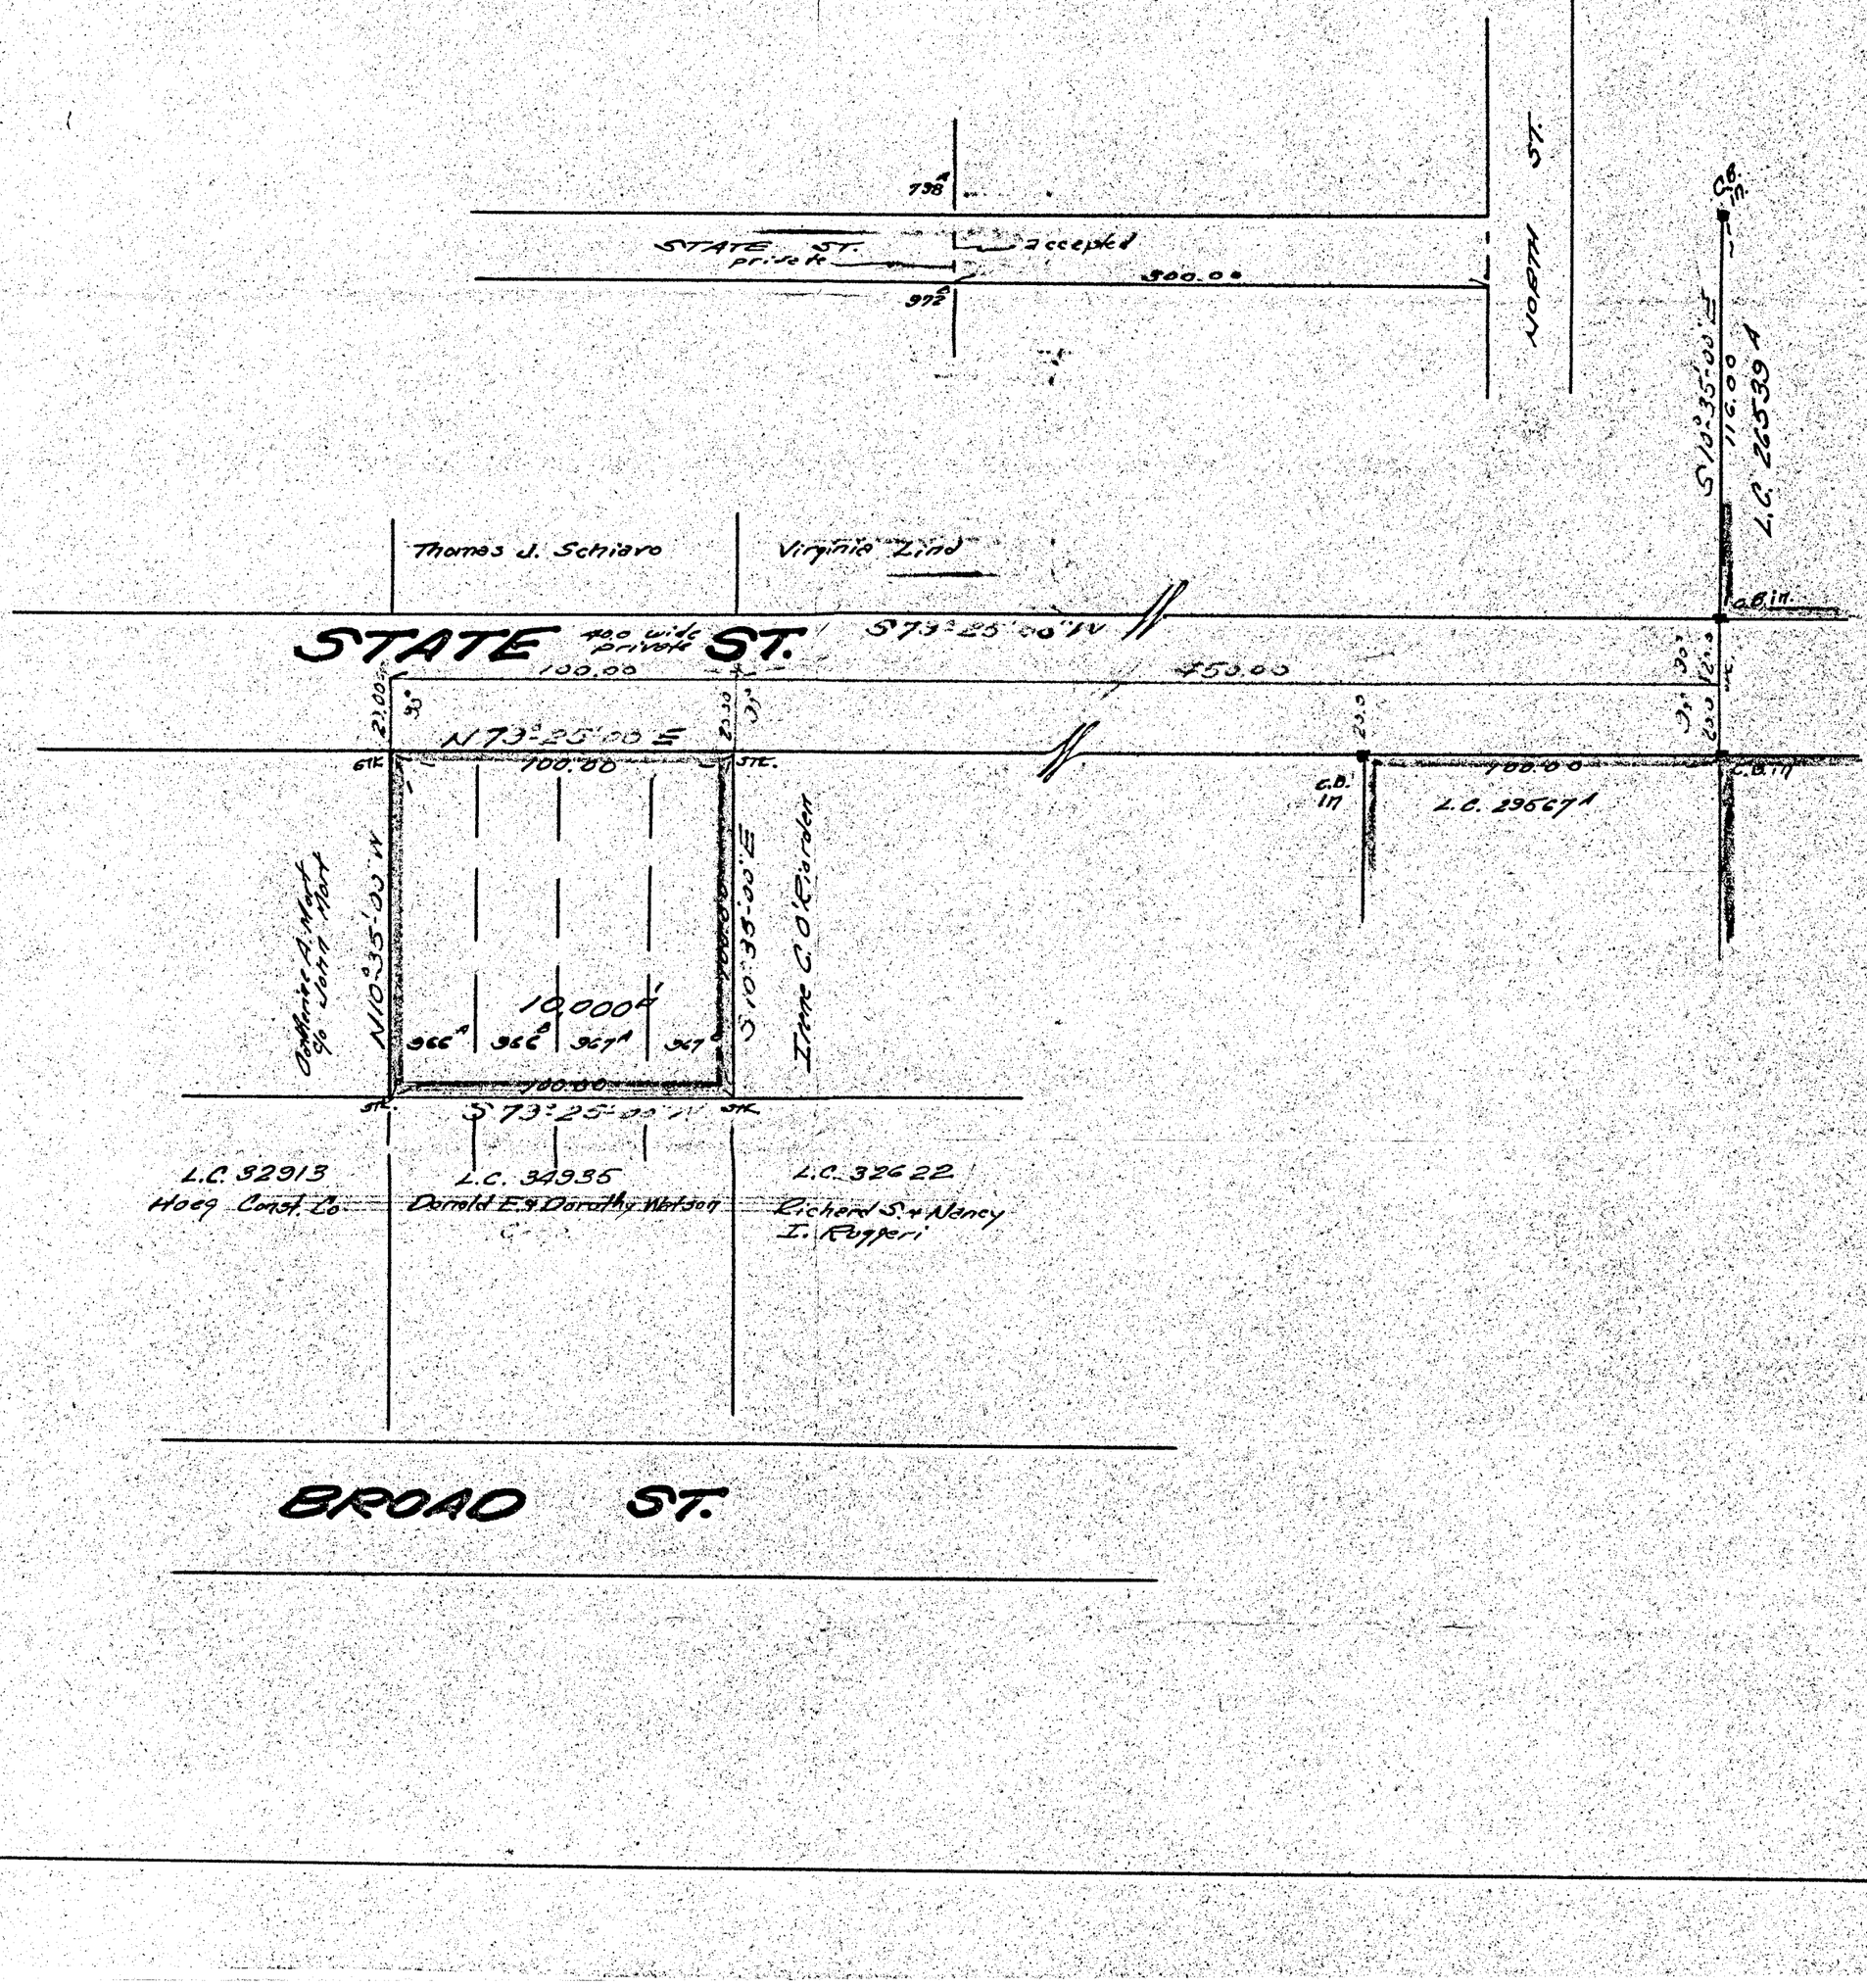
I hereby certify that the property lines shown on this plan are the lines dividing existing ownerships, and the lines of streets and ways shown, are those of public or private streets or ways already established, and that no new lines for division of existing ownership or for new ways are shown.
Robert A. DeCelle