36575A

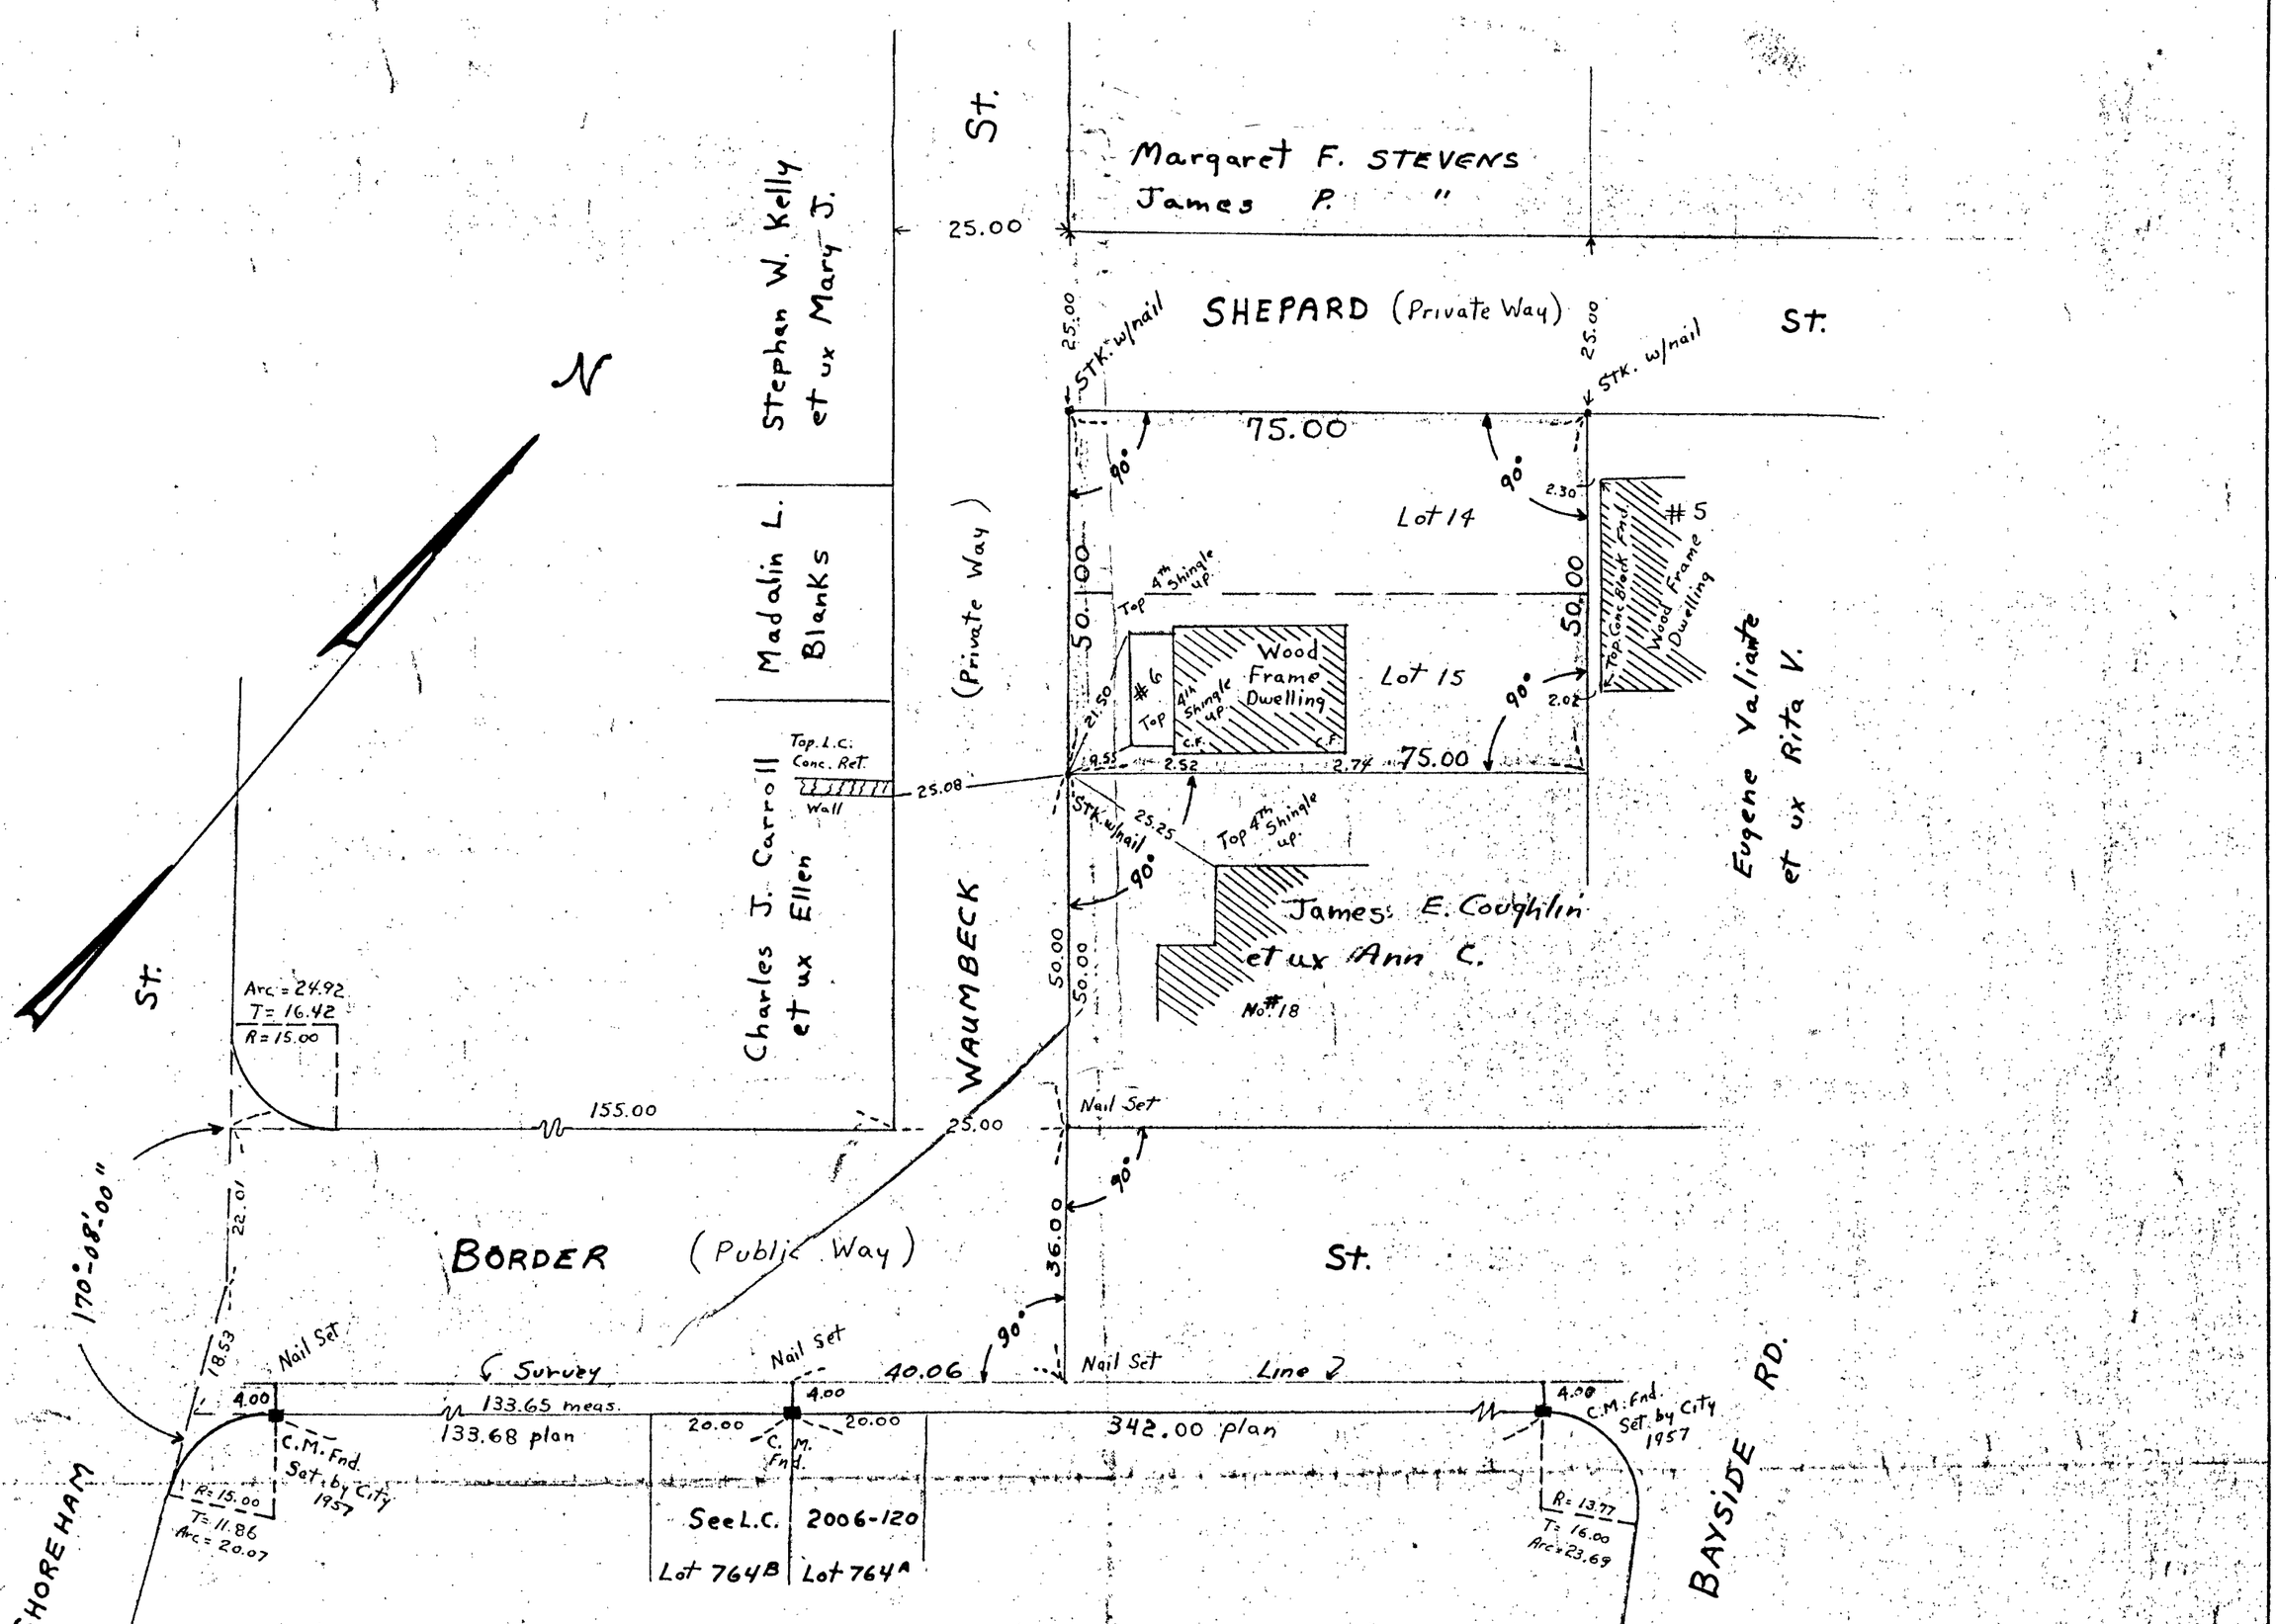

PLAN OF LAND IN QUINCY

SCALE 1" = 20' DECEMBER 1969

ADELBERT WARD R.L.S.

DECREE PLAN
Order Papers
Traverse filed
Atlas
Drawn by
Math. by
Inspected by
Approved

Approval under Subdivision Control Law not required

Date: Dec 23, 1969

Jeffrey A. Davidson
Planning Director

Note: Board of Appeals approved Case No. 1226 May 22, 1968 36575A

MAY BE FILED
Date April 30, 1970
By R.C.C.
Atlas QUINCY PL. 8
Trav. — Sts.
Bds. need 1
Stak'd — Clk. Sh. mail
Prints Needed ONE

I certify that this actual Survey was made on the ground in accordance with the Land Court Instructions of 1959 on:

Date: August 10, 1968

REAFFIRMED: DECEMBER 13, 1969

ADELBERT D. WARD 15187 REGISTERED LAND SURVEYOR COMMONWEALTH OF MASSACHUSETTS

Adelbert Ward
55A Adams St. Quincy, Mass.

36575A