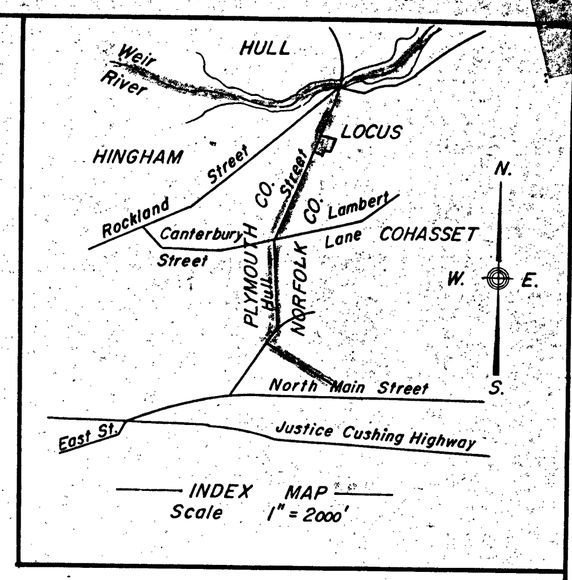

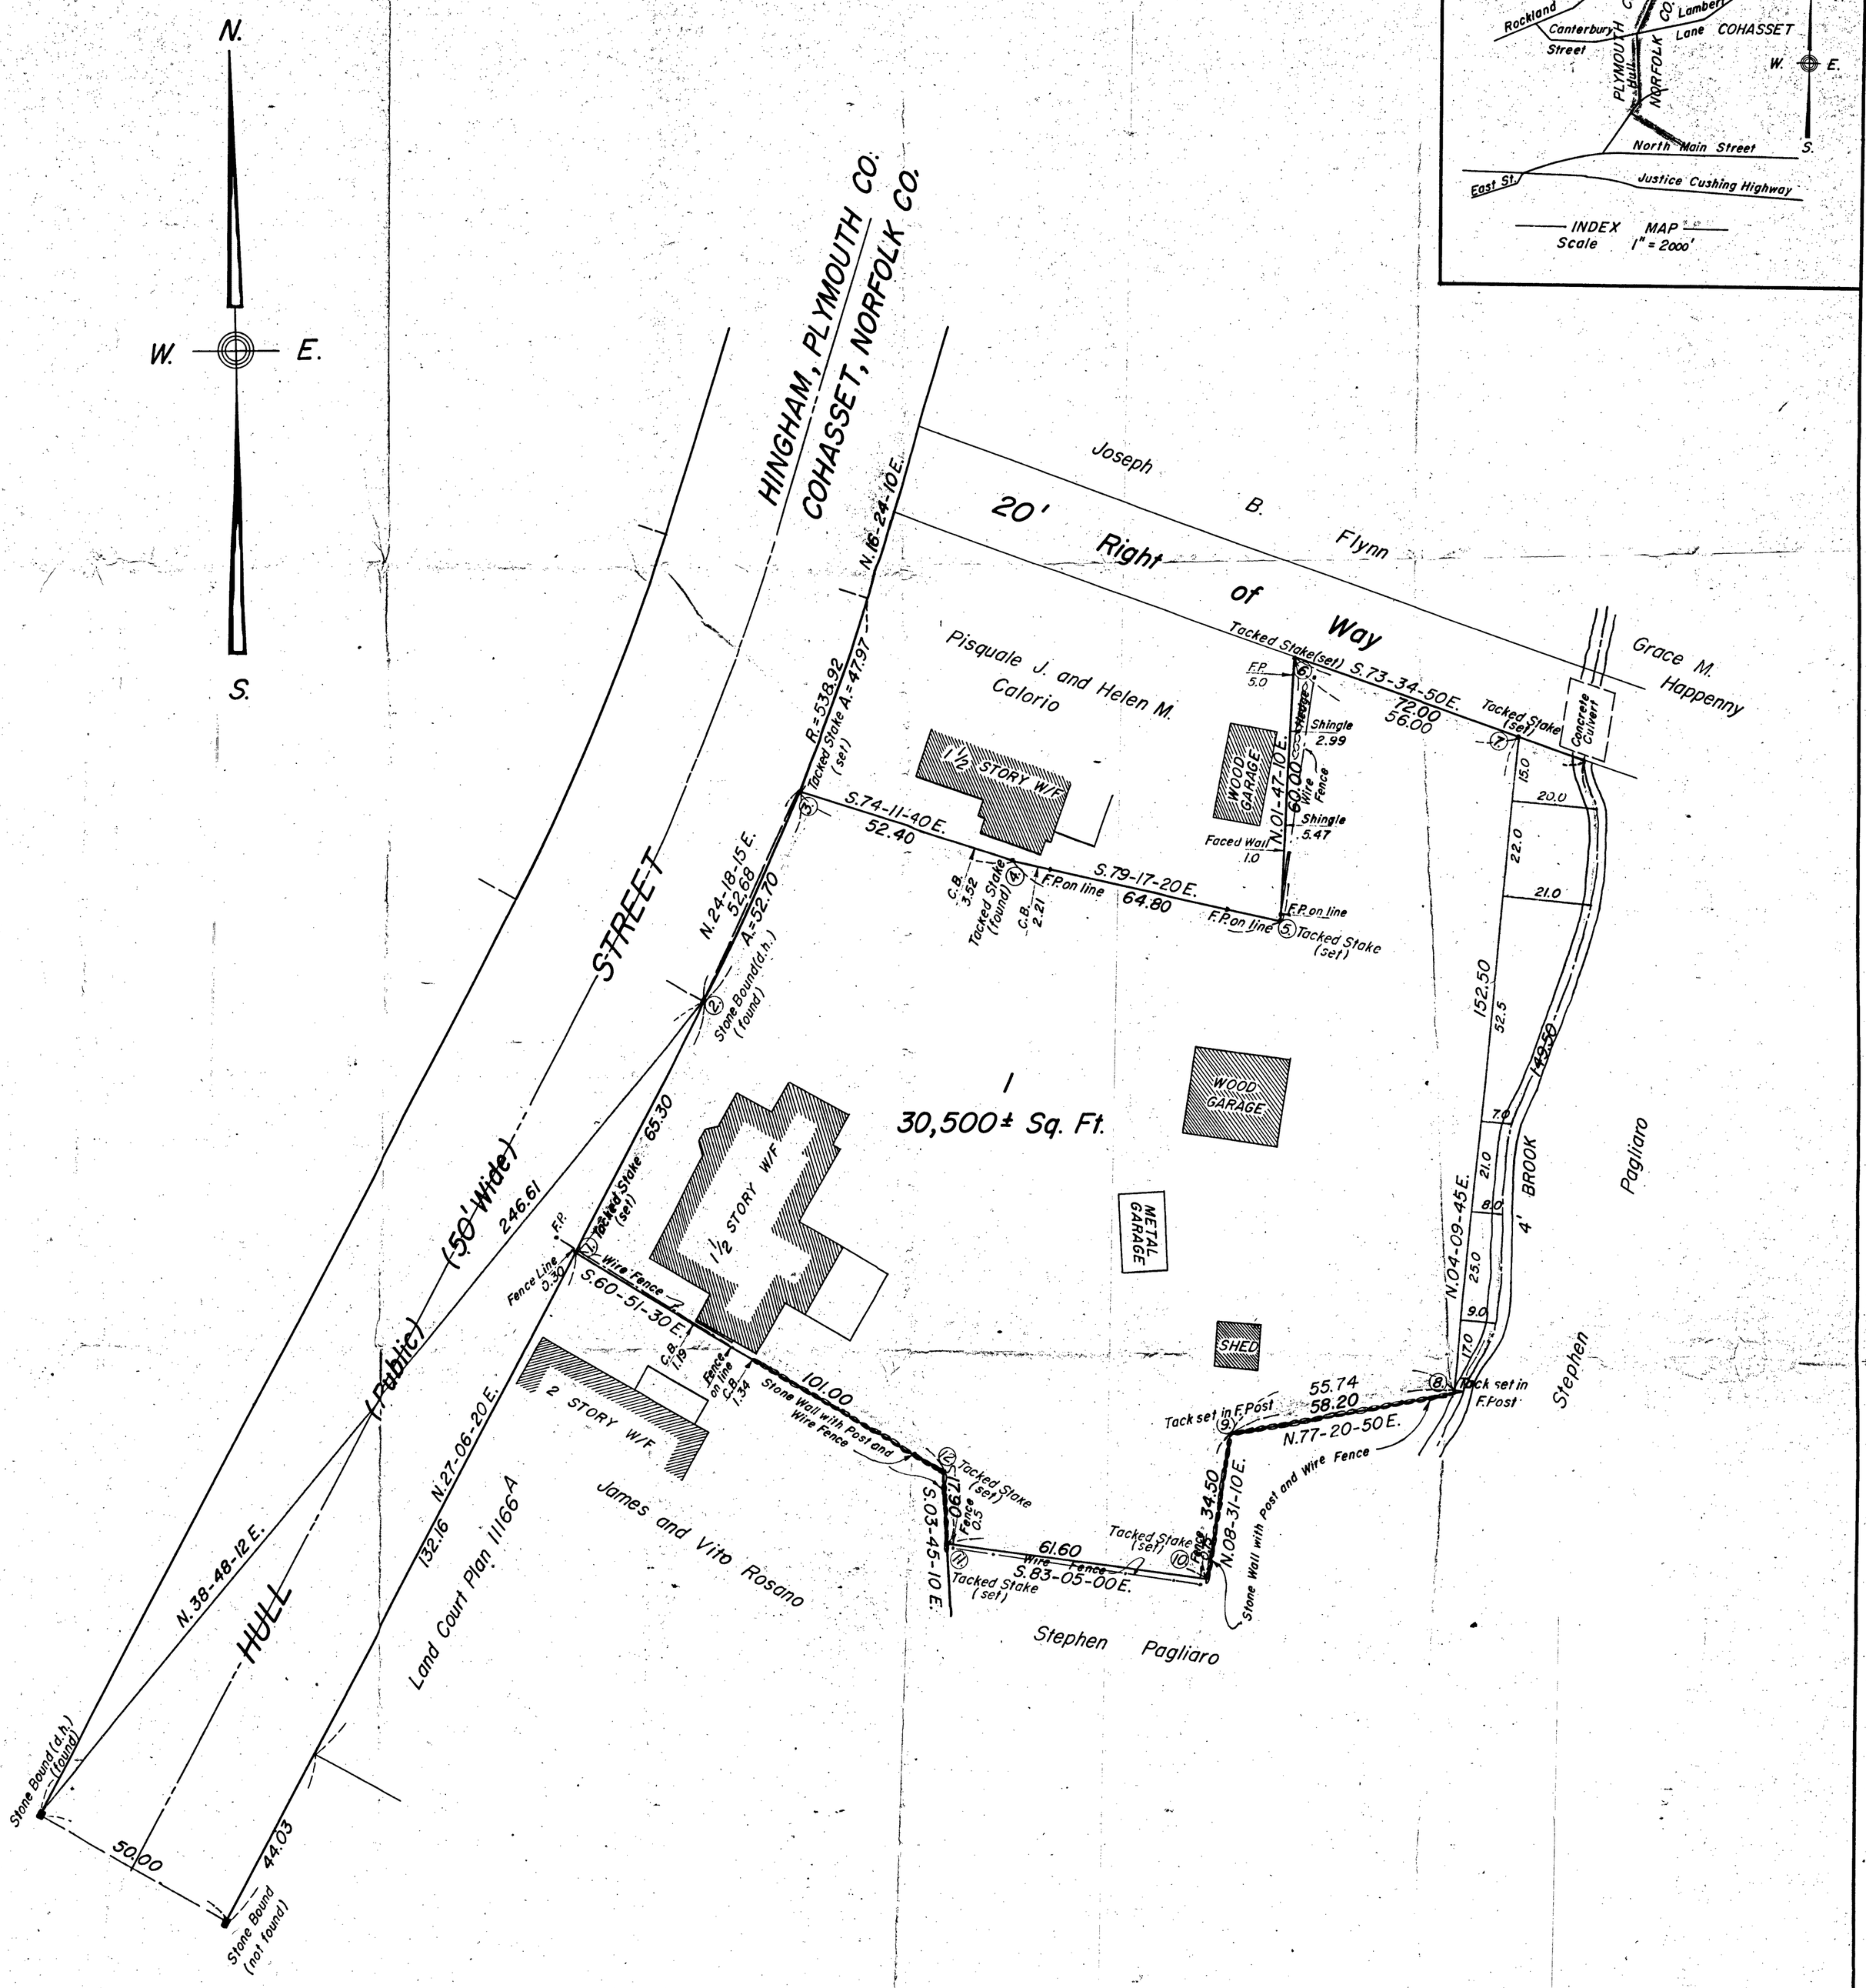

PLAN OF LAND
HULL STREET
COHASSET, MASSACHUSETTS

Prepared for Rachel Esposito

Scale 20 feet to an inch. July 28, 1970.

Perkins Engineering Inc., Engineers and Surveyors, Hingham, Mass.

I certify that this actual survey was made on the ground in accordance with the Land Court Instructions of 1959 on June 15, 1970.

Date *Clark Perkins*
Registered Land Surveyor

COMMONWEALTH OF MASSACHUSETTS CLARK PERKINS 2434 REGISTERED LAND SURVEYOR

I hereby certify that the property lines shown are the lines dividing existing ownerships, and the lines of streets and ways shown are those of public or private streets or ways already established, and that no new lines for division of existing ownership or for new ways are shown.

Clark Perkins
SURVEYOR

I hereby certify that the property lines shown are the lines dividing existing ownerships, and the lines of streets and ways shown are those of public or private streets or ways already established, and that no new lines for division of existing ownership or for new ways are shown.

SURVEYOR

I hereby certify that the property lines shown are the lines dividing existing ownerships, and the lines of streets and ways shown are those of public or private streets or ways already established, and that no new lines for division of existing ownership or for new ways are shown.

SURVEYOR

5935A