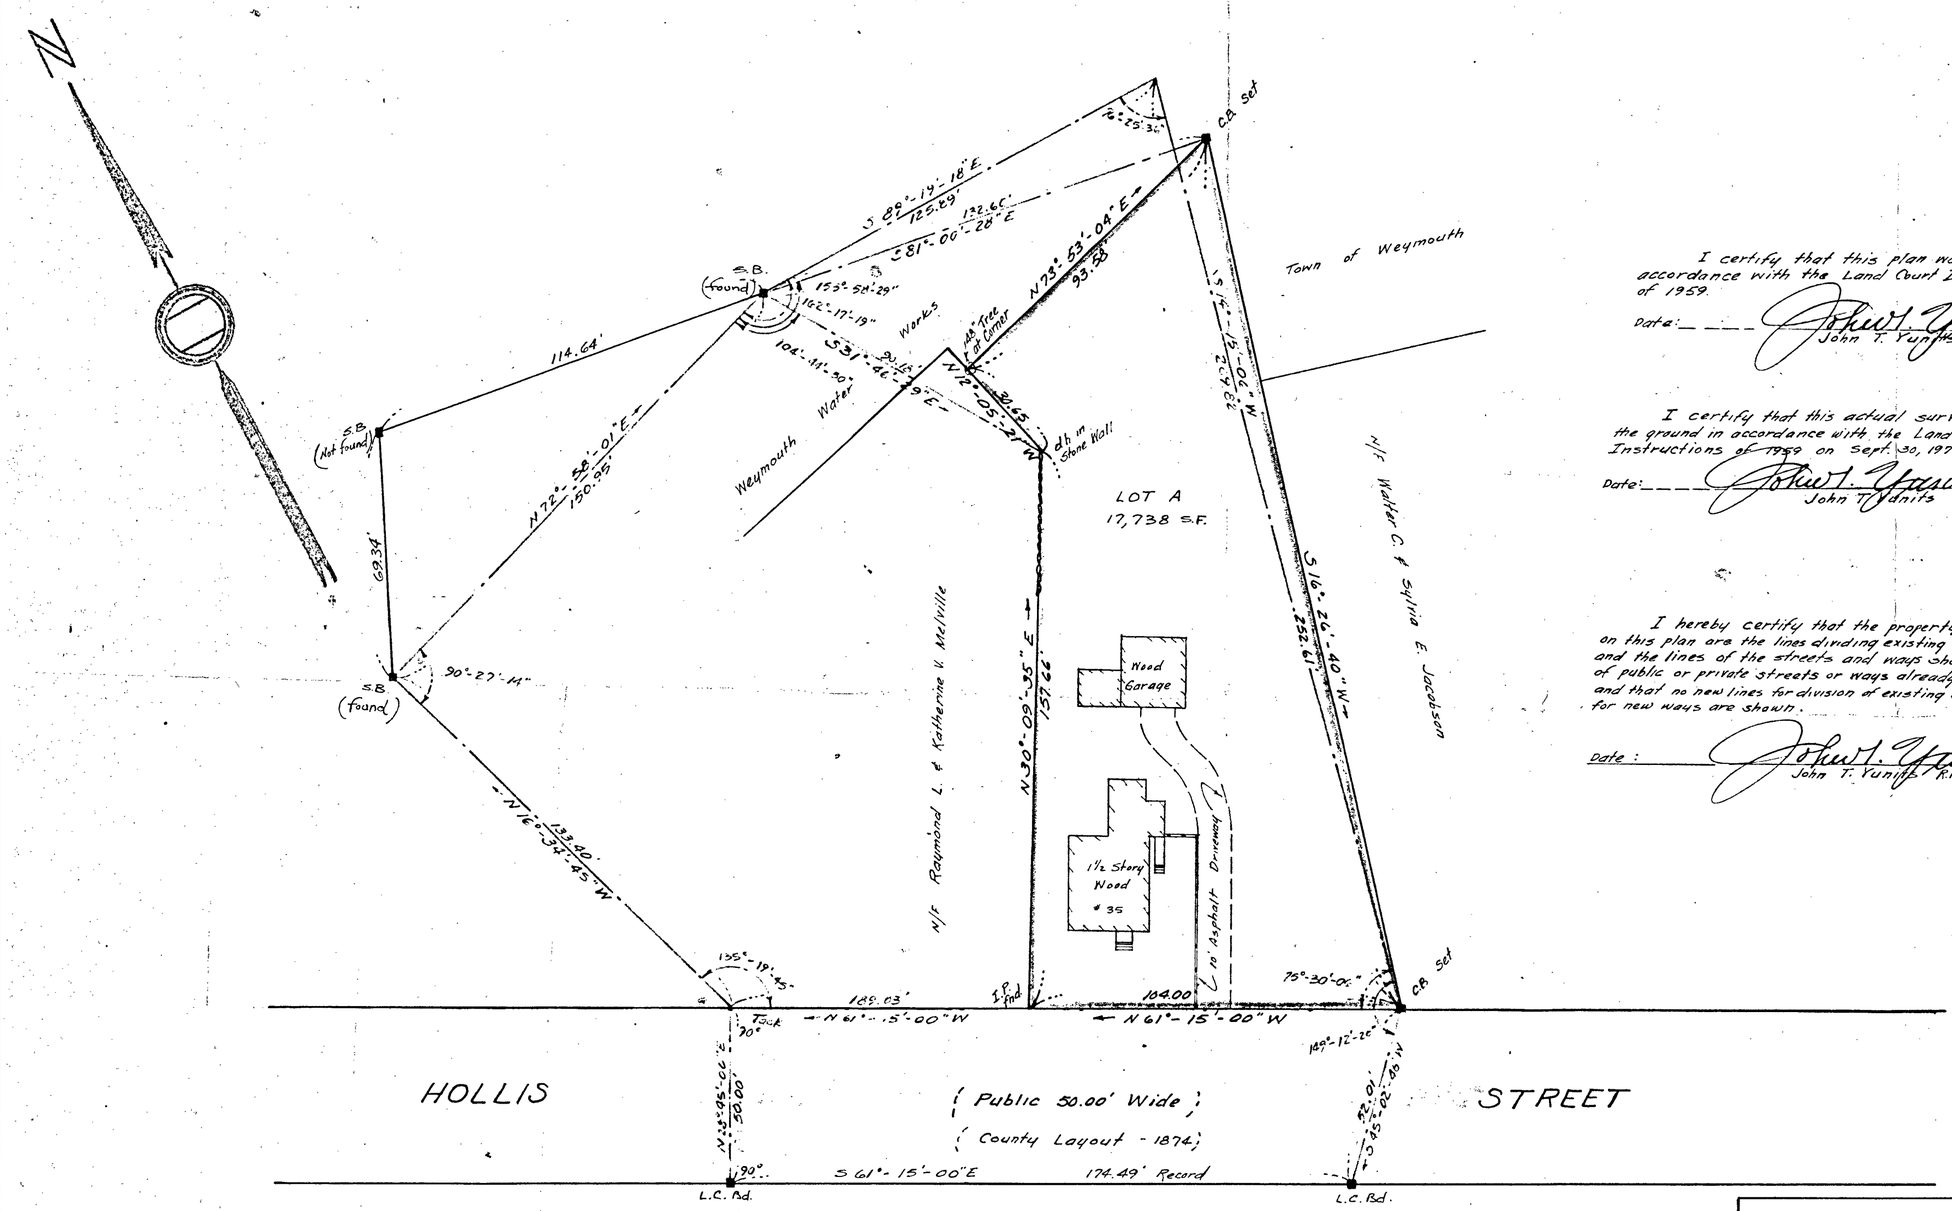

L.C. Case # 8028

I certify that this plan was made in accordance with the Land Court Instructions of 1959.

Date: _____ John T. Yunits R.L.S.

I certify that this actual survey was made on the ground in accordance with the Land Court Instructions of ~~1959~~ on Sept. 30, 1970.

Date: _____ John T. Yunits R.L.S.

I hereby certify that the property lines shown on this plan are the lines dividing existing ownerships, and the lines of the streets and ways shown are those of public or private streets or ways already established, and that no new lines for division of existing ownership or for new ways are shown.

Date: _____ John T. Yunits R.P.E. & R.L.S.

PLAN OF LAND
HOLLIS STREET, WEYMOUTH
NORFOLK COUNTY, MASS.

— PROPERTY LINE PLAN —

COMMONWEALTH OF MASSACHUSETTS — JOHN THOMAS YUNITS — REGISTERED LAND SURVEYOR

SCALE	1" = 30'	DATE	11-2-70	JOB NO.	10270
DRAWN	G.K.H	CHECK'D	O.J.M	APP'D	

YUNITS ENGINEERING COMPANY, INC.
CONSULTING ENGINEERS
HOLBROOK, MASS. 02343

DWG. NO. 1