PLAN OF LAND IN

AVON, NORFOLK COUNTY, MASS.

SEPT. 29, 1971 SCALE: 1" = 40'

I CERTIFY THAT THIS ACTUAL SURVEY WAS MADE ON THE GROUND IN ACCORDANCE WITH THE LAND COURT INSTRUCTIONS OF 1971 BETWEEN MAY 29, & SEPT. 29, 1971.

Roy C. Anderson Jr.
ROY C. ANDERSON, JR
800 HIGH STREET
HANSON, MASS.

COMMONWEALTH OF MASSACHUSETTS ROY C. ANDERSON, JR. 6780 REGISTERED LAND SURVEYOR

OWNER: WARREN R. BROWN

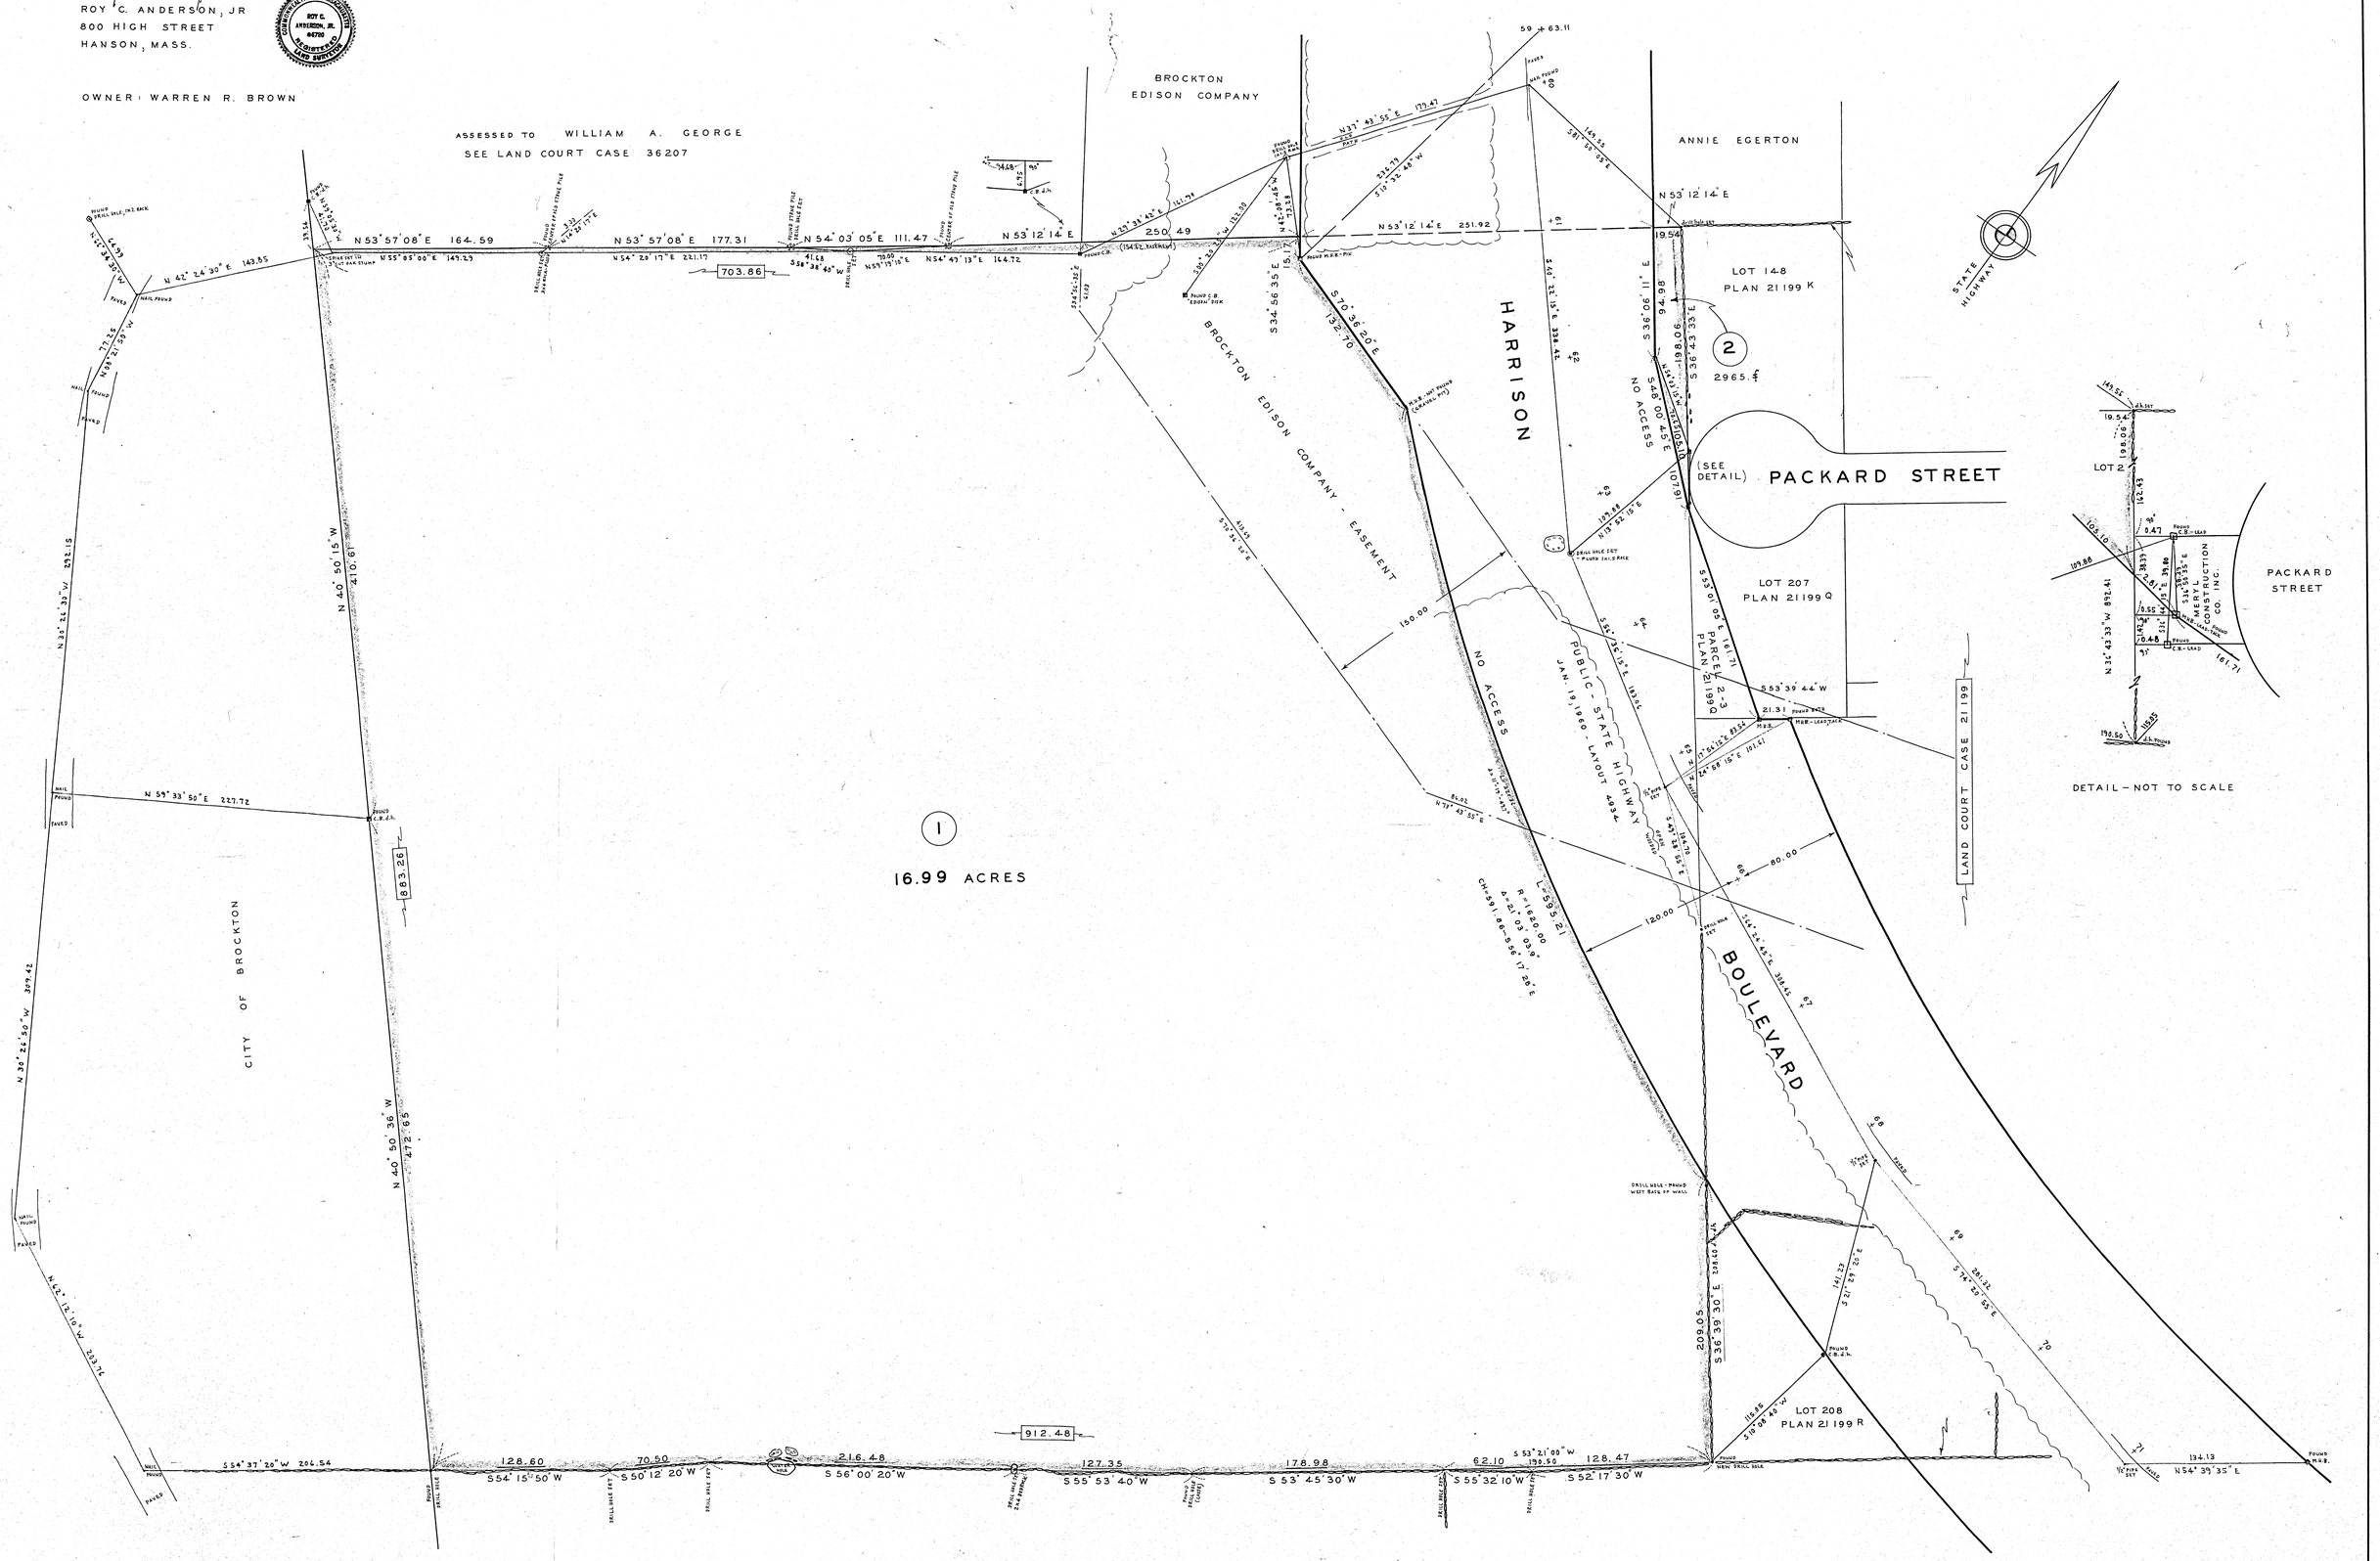

Chapter 41, Section 81 X

I certify that this plan shows the property lines that are the lines of existing ownerships, and the lines of streets and ways shown are those of public or private streets or ways already established, and that no new lines for division of existing ownership or for new ways are shown.

Roy C. Anderson Jr. R.L.S. 6780

9126