PLAN OF LAND IN
WEYMOUTH
NORFOLK COUNTY, MASS.

SCALE: 1"=40'

APRIL 7, 1972
MARCH 10, 1973

PAUL J. KNIGHT
REGISTERED LAND SURVEYOR
WEYMOUTH MASS.

Paul J. Knight

I certify that this actual survey was made on the ground in accordance with the land court instructions of 1971 on or between March 4, and Nov. 27, 1972.

Paul J. Knight
56 Griffin Terrace
Weymouth Mass.

GROUND CHECKED MARCH 10 1973
Paul J. Knight

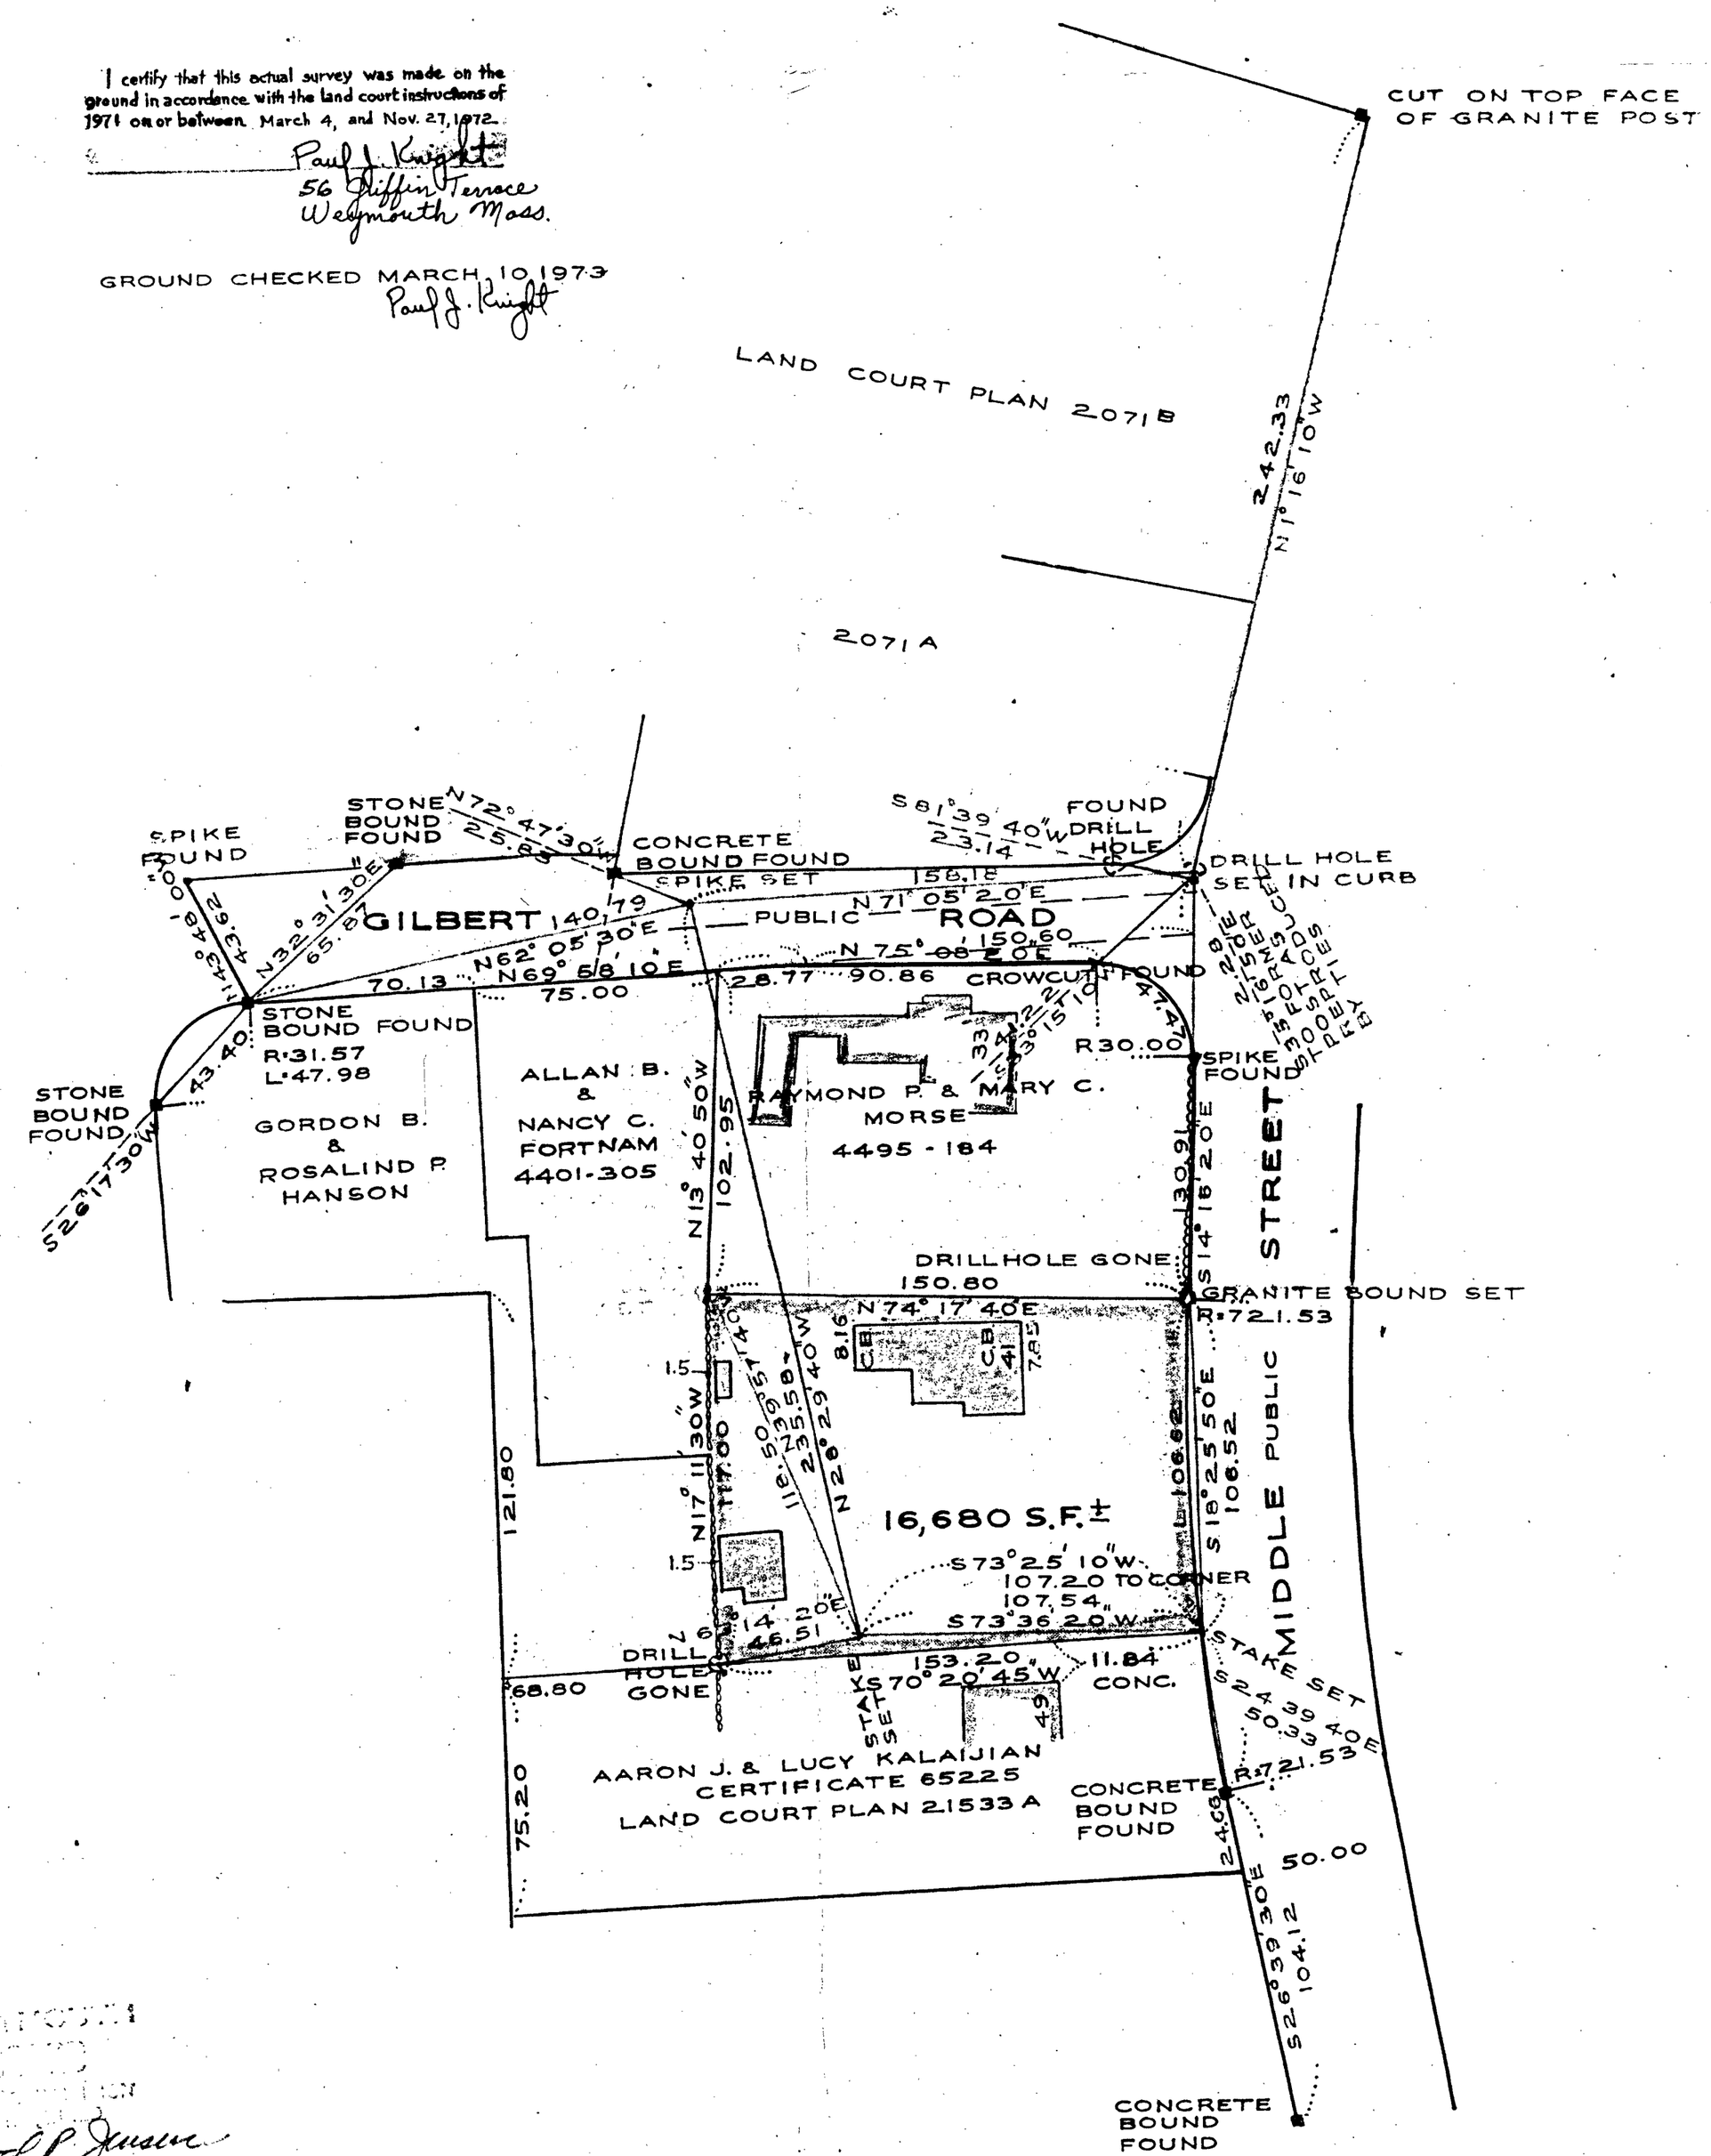

TOWN OF WEYMOUTH
PLANNING BOARD
APPROVAL NOT REQUIRED
Edward P. Jusuru
CHAIRMAN
1/11/72

1577