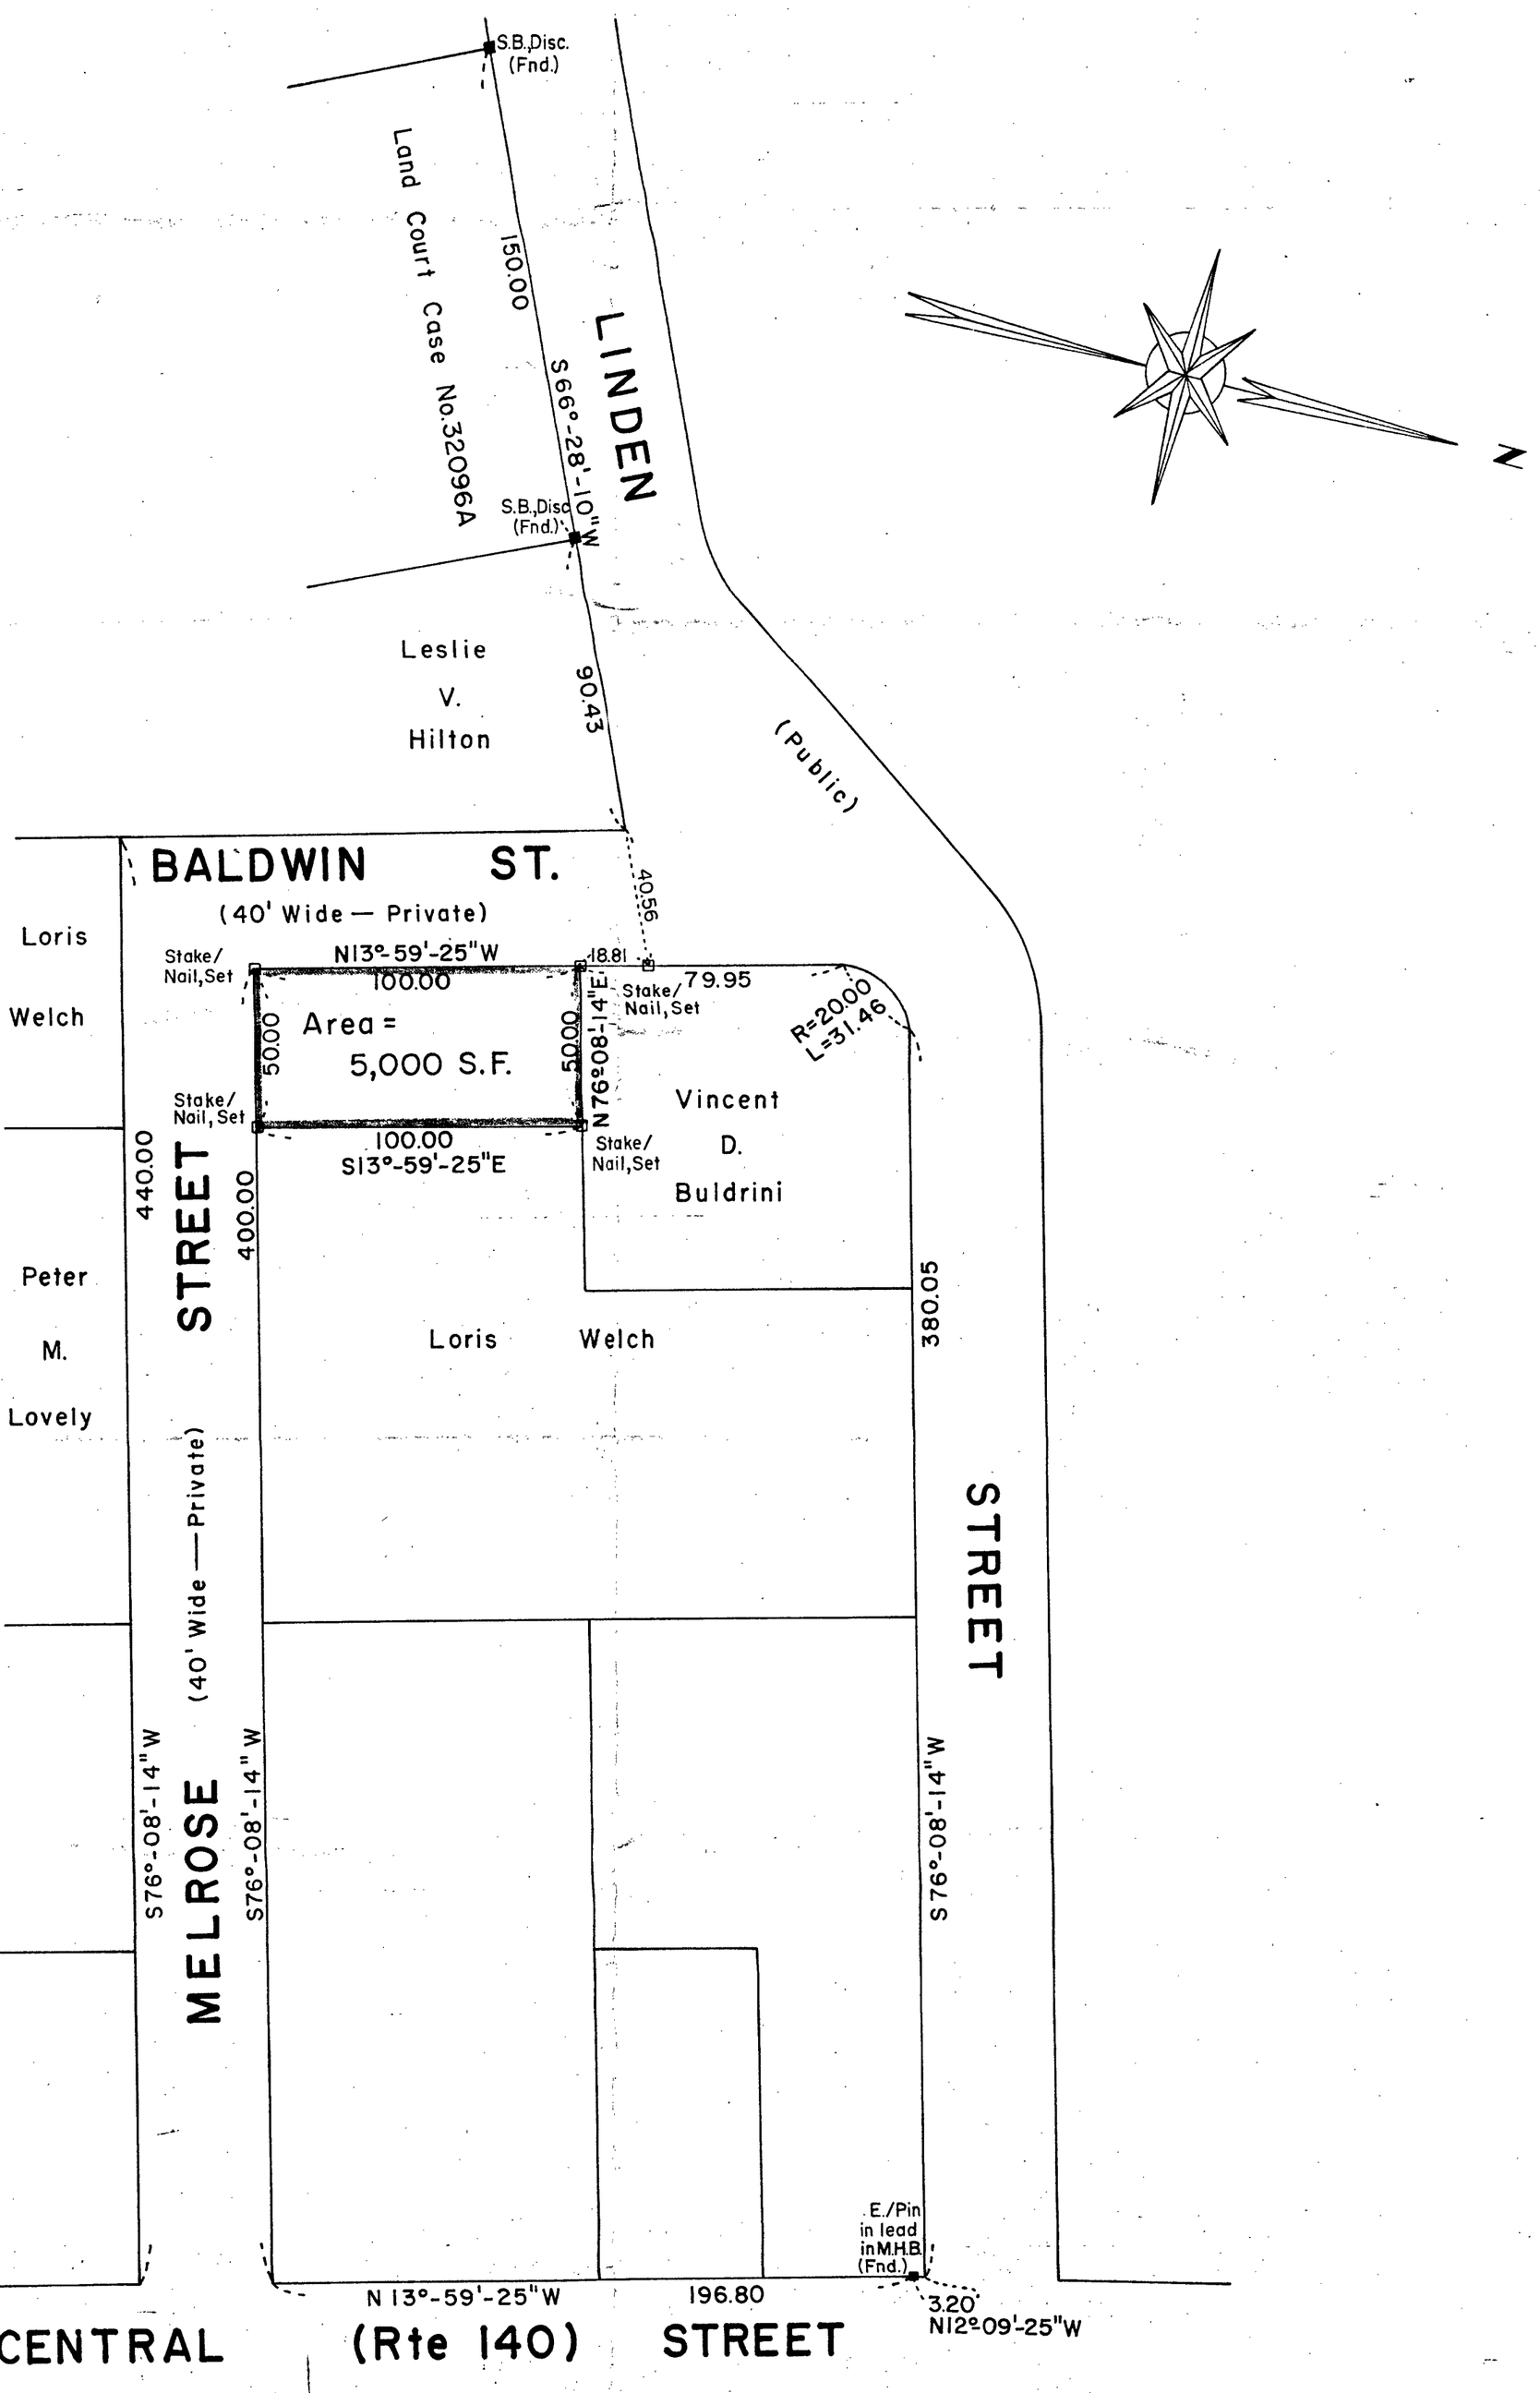

I hereby certify that the property lines shown on this plan are the lines dividing existing ownerships, and the lines of the streets and ways shown are those of public or private streets or ways already established, and that no new lines for division of existing ownership or for new ways are shown.

Jan. 28, 1974 — DATE

William R. Buckley — REGISTERED LAND SURVEYOR

I certify that this actual survey was made on the ground in accordance with the Land Court Instructions of 1971 between Jan. 25, and Jan. 28, 1974.

Jan. 28, 1974 — DATE

William R. Buckley — REGISTERED LAND SURVEYOR

COMMONWEALTH OF MASSACHUSETTS
WILLIAM R. BUCKLEY No. 19417
REGISTERED LAND SURVEYOR

PLAN OF LAND IN FOXBOROUGH, MASS.

SCALE: 1"= 40' JAN. 28, 1974

BAY COLONY SURVEYING COMPANY
4 CARMINE AVENUE FOXBOROUGH, MASS.