PLAN OF LAND IN

WEYMOUTH

NORFOLK COUNTY, MASS.

SCALE: 1"=40' JULY 24, 1974

PAUL J. KNIGHT
SURVEYOR
WEYMOUTH, MASS

COMMONWEALTH OF MASSACHUSETTS
PAUL J. KNIGHT 9313
REGISTERED LAND SURVEYOR

Paul J. Knight

I certify that this actual survey was made on the ground in accordance with the land court instructions of 1971 on or between APRIL 12, 1974.

PAUL J. KNIGHT
56 GRIFFIN TERRACE
WEYMOUTH, MASS.

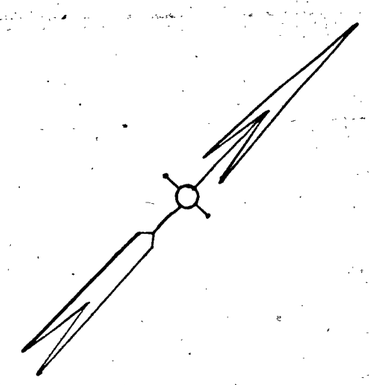

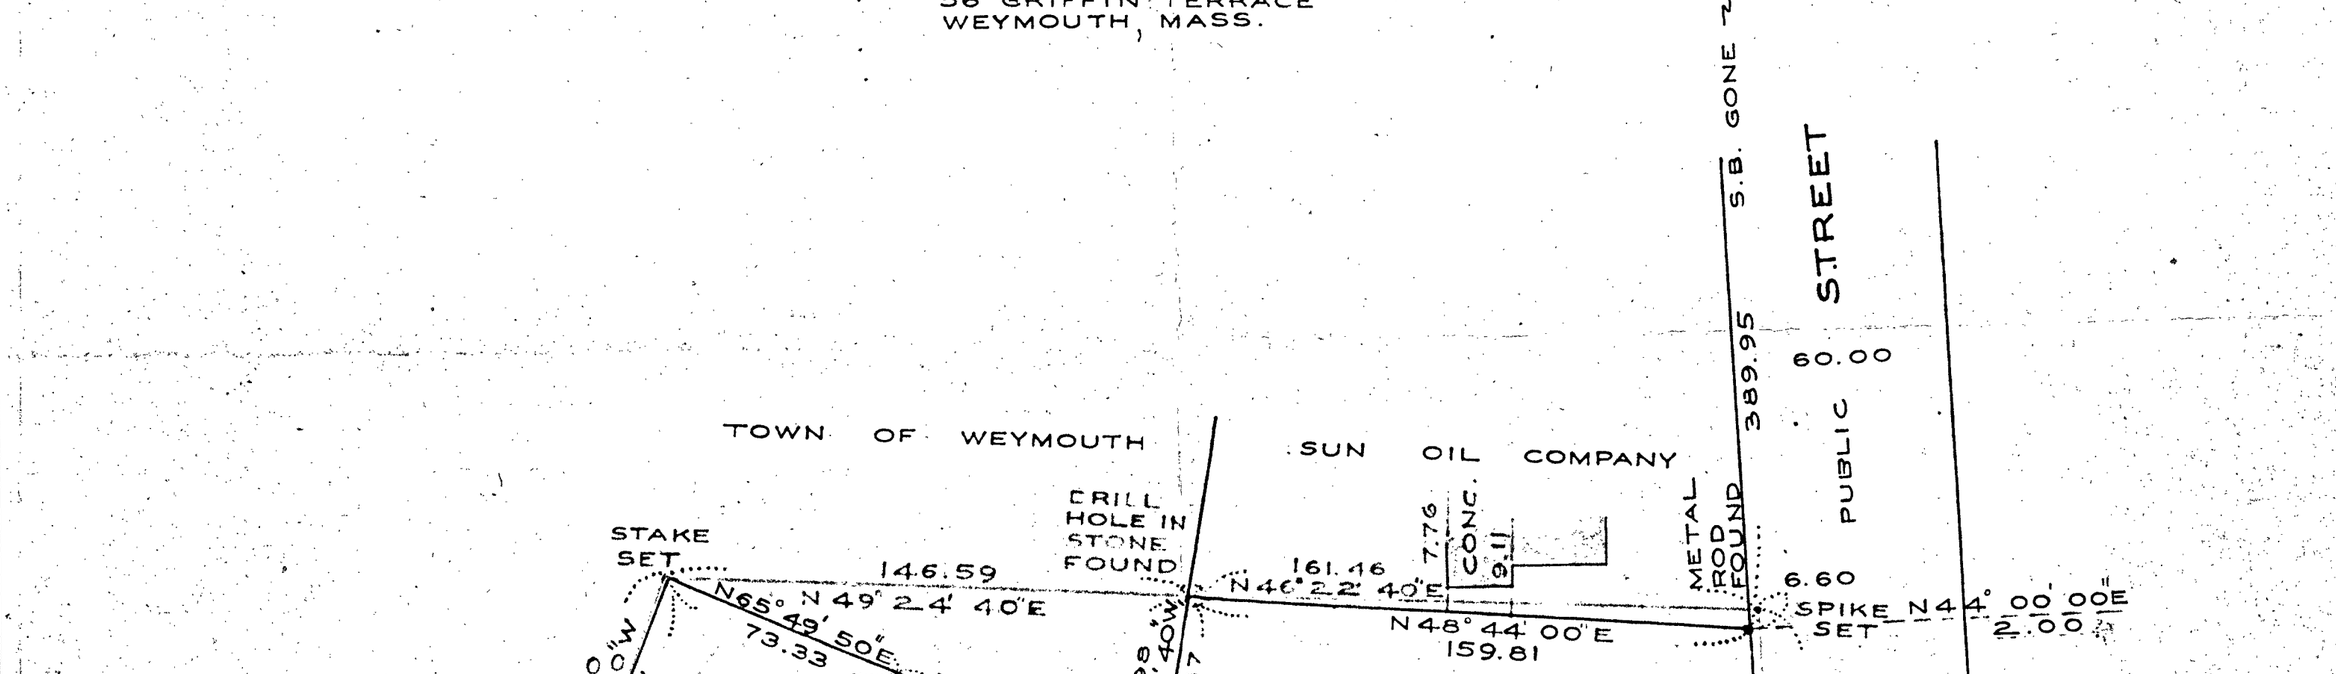

TOWN OF WEYMOUTH
PLANNING BOARD
APPROVAL UNDER THE SUBDIVISION CONTROL LAW NOT REQUIRED.
10/2/74 James L. Brooks
CHAIRMAN ~~SECRETARY~~

1712