Transit Traverse (error before balance 1/17797)					
S45°00'25"E	47.98		33.92	33.93	
S42°21'50"E	72.09		53.27	48.58	
S25°16'30"W	151.17		136.70		64.54
S48°34'46"W	66.32		43.88		49.73
S62°35'00"W	91.92		42.33		81.59
N48°29'25"W	60.54	40.12			45.33
N46°48'31"W	93.35	63.90			68.05
N47°32'17"E	189.02	127.62		139.45	
N45°02'49"E	117.35	78.46		87.28	

Lot 1510 Traverse					
S62°39'48"W	166.02		76.24		147.48
N48°29'25"W	0.11	0.07			0.08
N48°29'25"W	49.89	33.06			37.36
N69°19'51"E	180.89	63.85		169.25	
N56°11'37"E	83.00	46.18		68.97	
S52°33'20"W	83.00		50.46		65.90
S37°26'40"E	20.73		16.46	12.60	

Lot 1511 Traverse					
N48°29'25"W	10.65	7.06			7.98
N46°48'31"W	39.35	26.93			28.69
N74°53'37"E	202.22	52.70		195.23	
N73°39'57"E	83.00	23.34		79.65	
S56°11'37"W	83.00		46.18		68.97
S69°19'51"W	180.89		63.85		169.25

Lot 1512 Traverse					
N46°48'31"W	54.00	36.96			39.37
N80°10'45"E	234.69	40.03		231.25	
S89°20'08"E	83.00		0.96	82.99	
S73°39'57"W	83.00		23.34		79.65
S74°53'37"W	202.22		52.70		195.23

Lot 1513 Traverse					
N47°32'17"E	115.00	77.64		84.84	
S82°22'51"E	149.86		19.87	148.54	
S76°58'40"E	83.00		18.70	80.86	
N89°20'08"W	83.00	0.96			82.99
S80°10'45"W	234.69		40.03		231.25

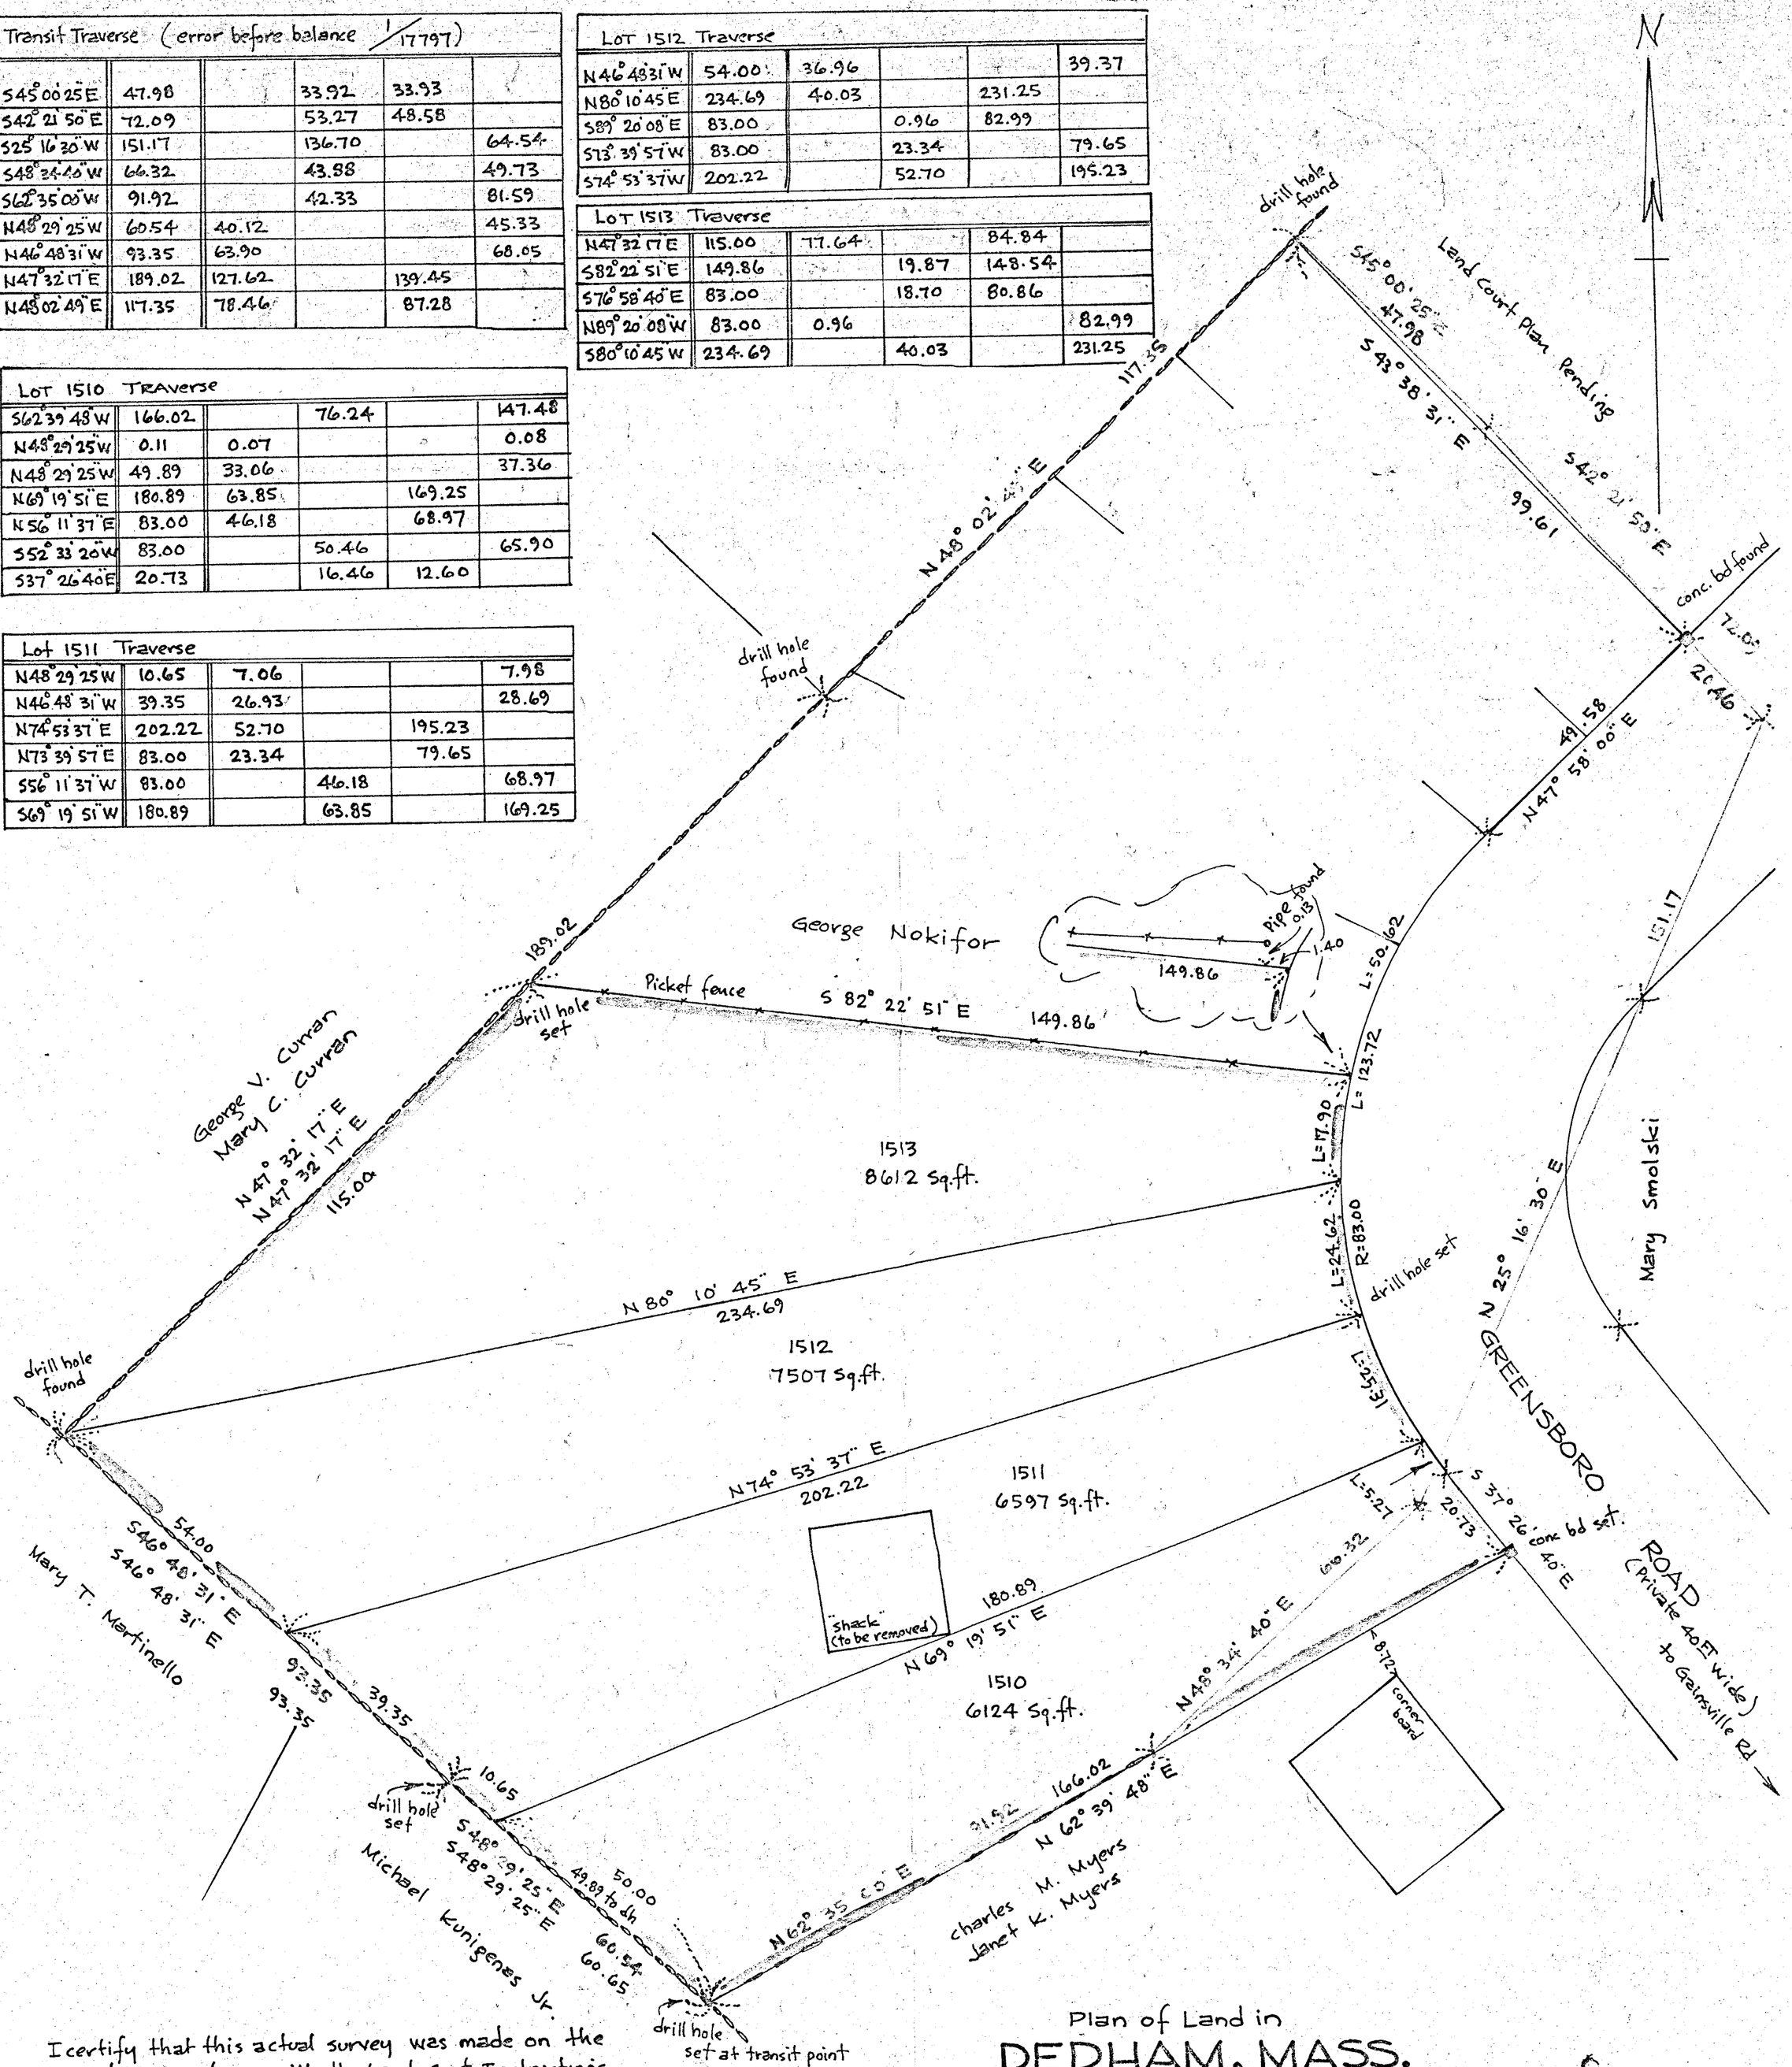

I certify that this actual survey was made on the ground in accordance with the Land Court Instructions of 1959 on or between August 26 and Oct 14, 1968.

Oct 15, 1968 Howard L. Millard
Registered Land Surveyor

Approval under Subdivision Control Law not required Date: ____

DEDHAM PLANNING BOARD

Howard L. Millard

Plan of Land in

DEDHAM, MASS.

Scale: 1inch = 20feet

Pilling Engineering Company Inc.
26 Norfolk St. Dedham, Mass.

October 15, 1968

I hereby certify that conditions on the ground are the same today as they were at the time of the survey
Date: May 19, 1969
Feb 3, 1970
Howard L. Millard
Registered Land Surveyor

I hereby certify that the conditions on the ground are the same today as they were at the time of the survey and all monuments shown are there.
Date Nov. 15, 1974 Howard L. Millard
Registered Land Surveyor

Record Owner: Davmar Inc.
Engineer: Pilling Engineering Co. Inc.
Assessor Map Nº: 181
Lot Nº: 1510-1513
Block Nº:

70-27