PLAN OF LAND IN

WEYMOUTH, NORFOLK CO., MASS.

SCALE: 1" = 20' MARCH 21, 1977

ROY C. ANDERSON JR. - SURVEYOR
800 HIGH ST., HANSON, MASS.

OWNER: WALTER J. & HELEN C. LA MONTAGNE BK. 5090-264 & BK. 3275-14

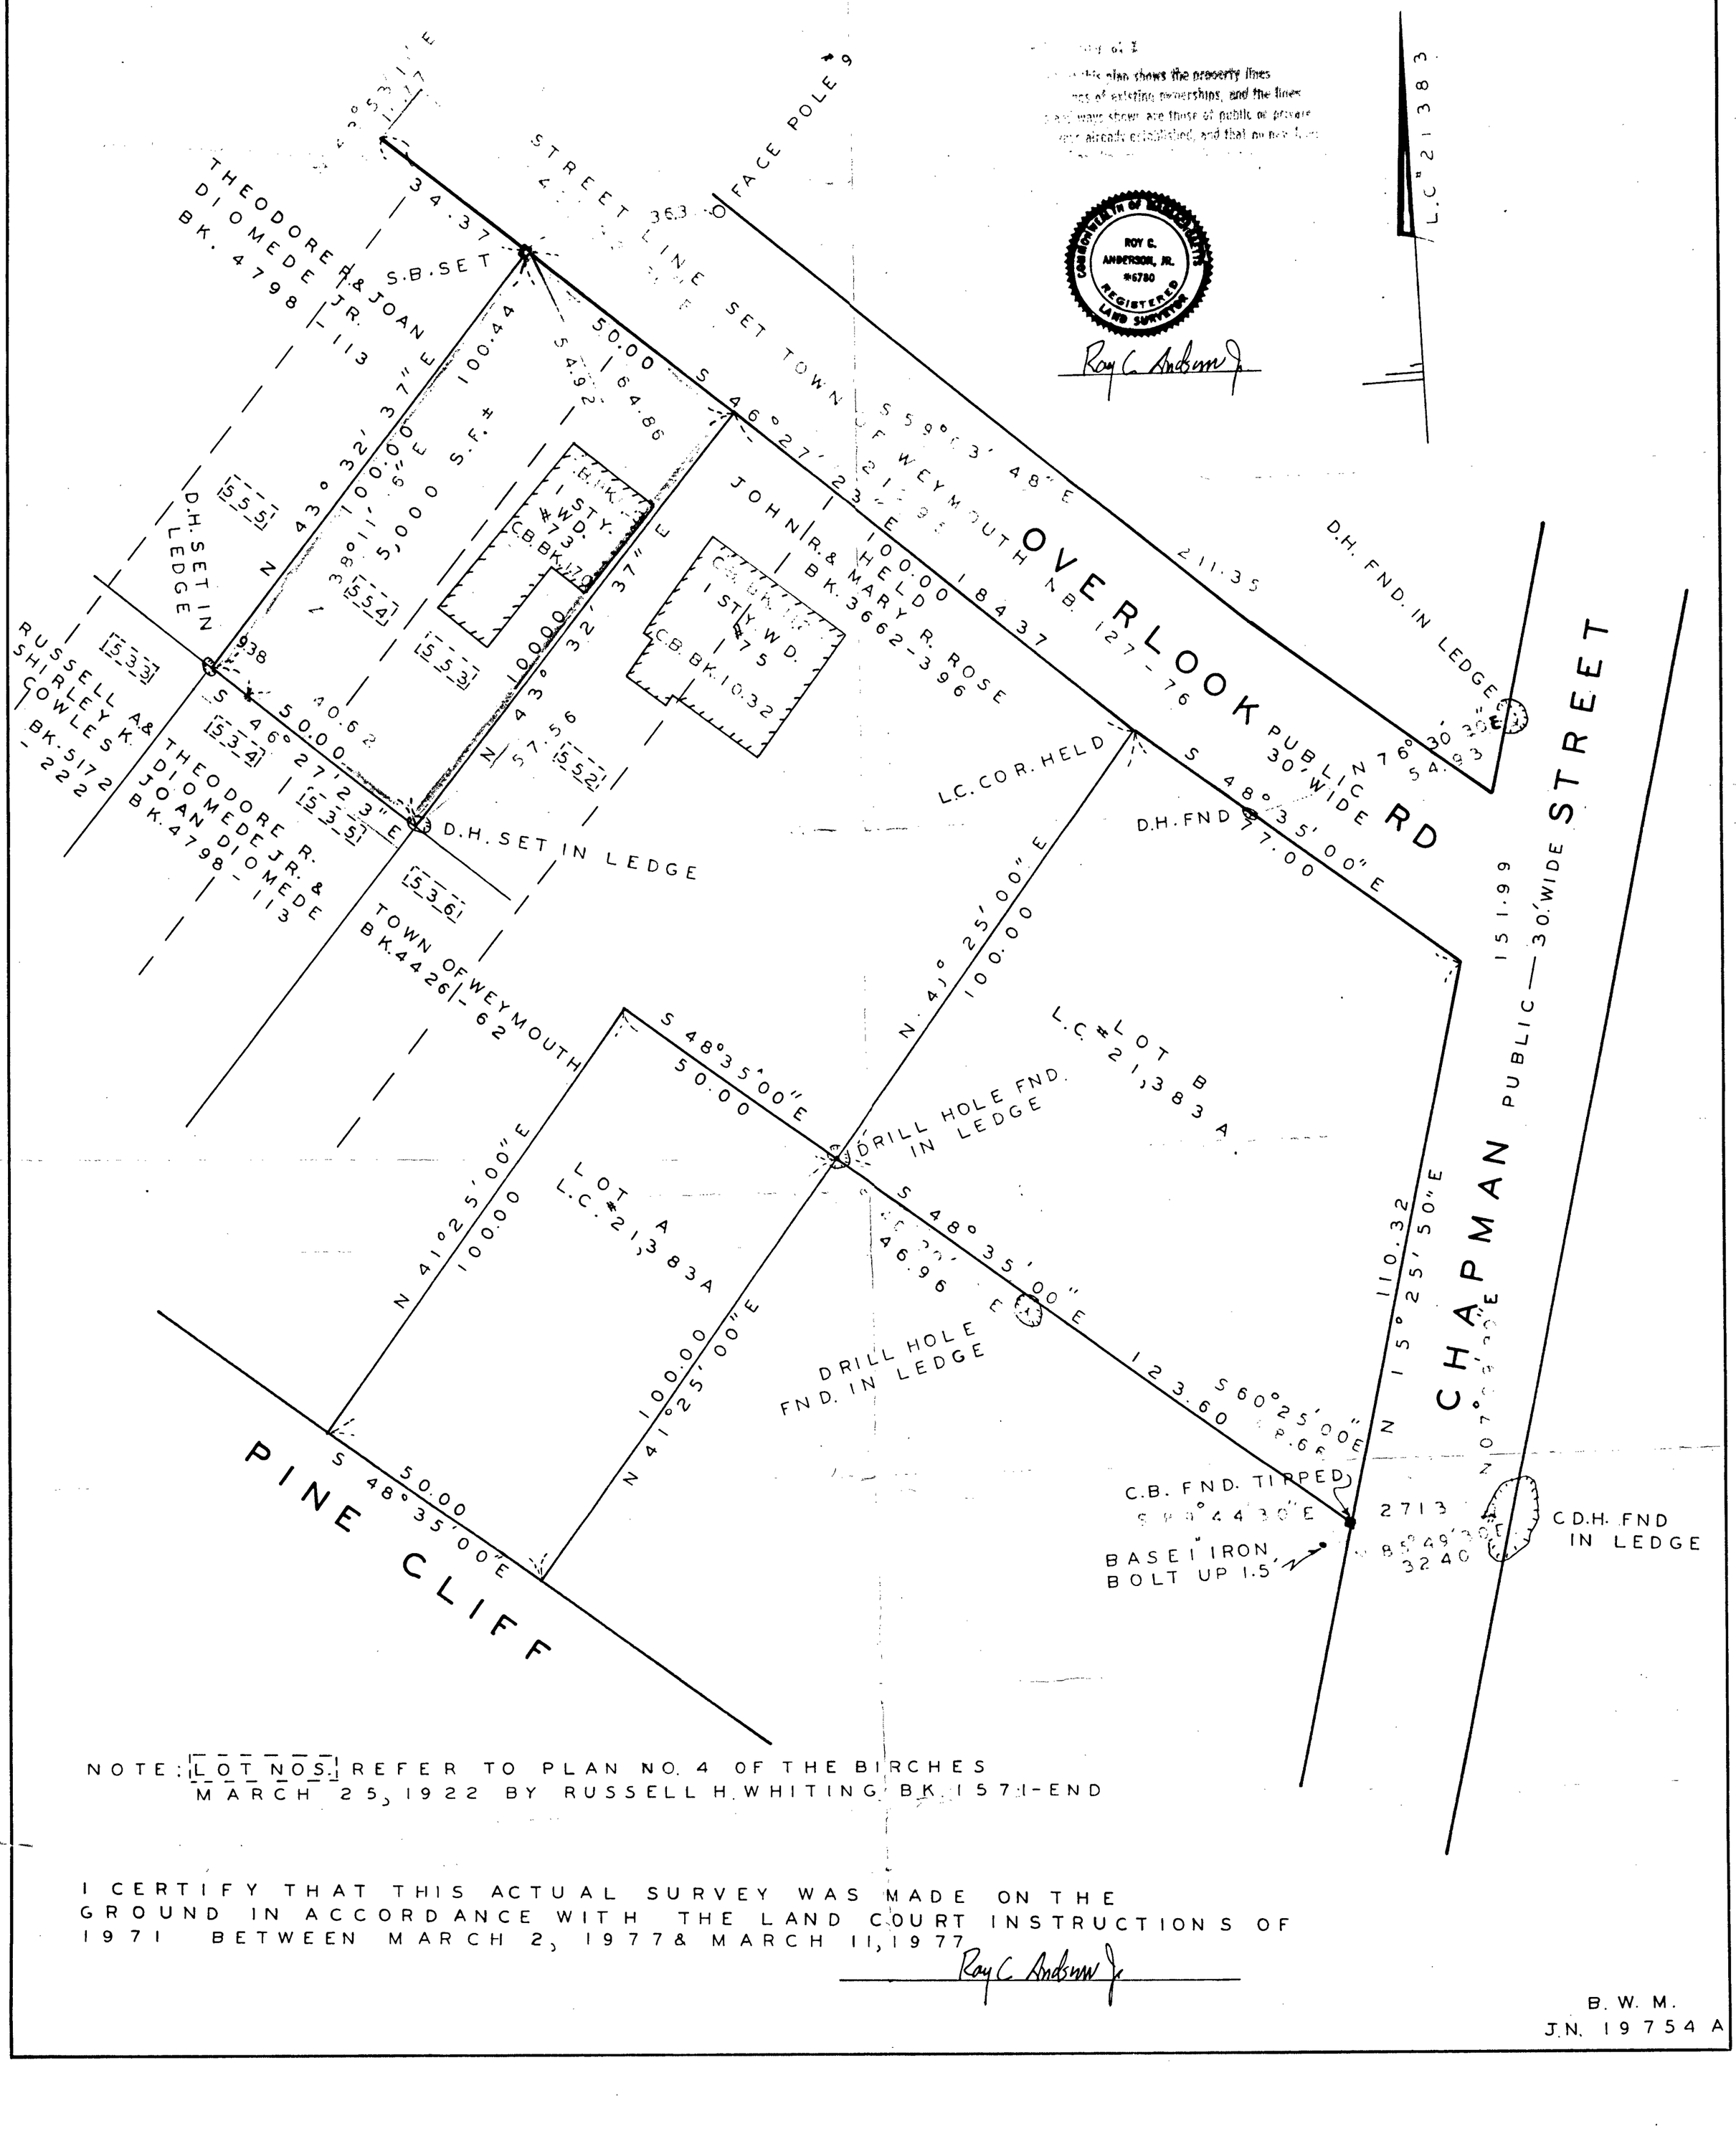

NOTE: [ ] LOT NOS. REFER TO PLAN NO. 4 OF THE BIRCHES MARCH 25, 1922 BY RUSSELL H. WHITING BK. 1571-END

I CERTIFY THAT THIS ACTUAL SURVEY WAS MADE ON THE GROUND IN ACCORDANCE WITH THE LAND COURT INSTRUCTIONS OF 1971 BETWEEN MARCH 2, 1977 & MARCH 11, 1977

Roy C. Anderson Jr.

B. W. M.
J.N. 19754 A